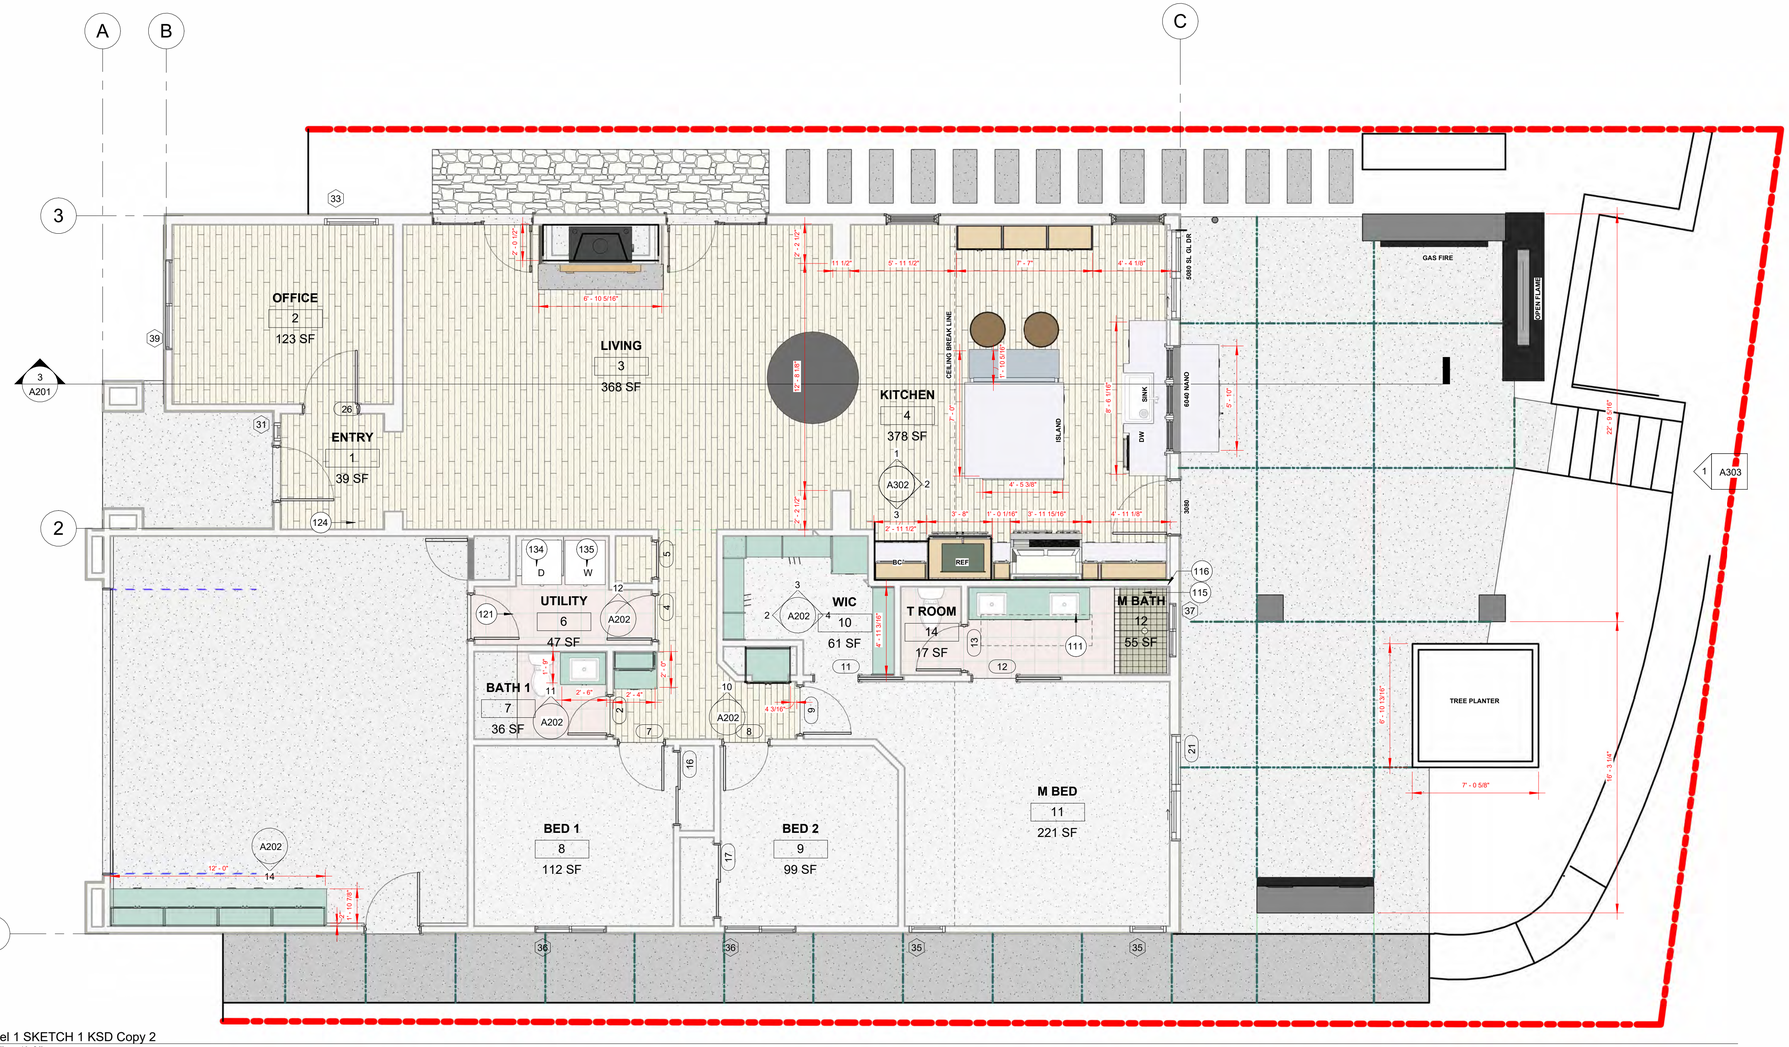

1 Level 1 SKETCH 1 KSD Copy 2
1/4" = 1'-0"

IMAGE 7

IMAGE 6

IMAGE 5

IMAGE 1

IMAGE 2

IMAGE 3

IMAGE 4

OUTKAST DESIGNS

www.outkastdesigns.com

34 PENINSULA CT

MEMBER AIBD AMERICAN INSTITUTE of BUILDING DESIGN

No.	Description	Date

REVISED FLOOR PLAN KSD

-

Project Number	9778-25
Date	12-12-25
Drawn By	SL

OutKast Designs | Po Box 30 Colusa,CA 95932 | scott@outkastdesigns.com

A301

Scale 1/4" = 1'-0"

A301 REVISED FLOOR PLAN KSD 34 PENINSULA CT 2/7/2026 11:25:29 AM

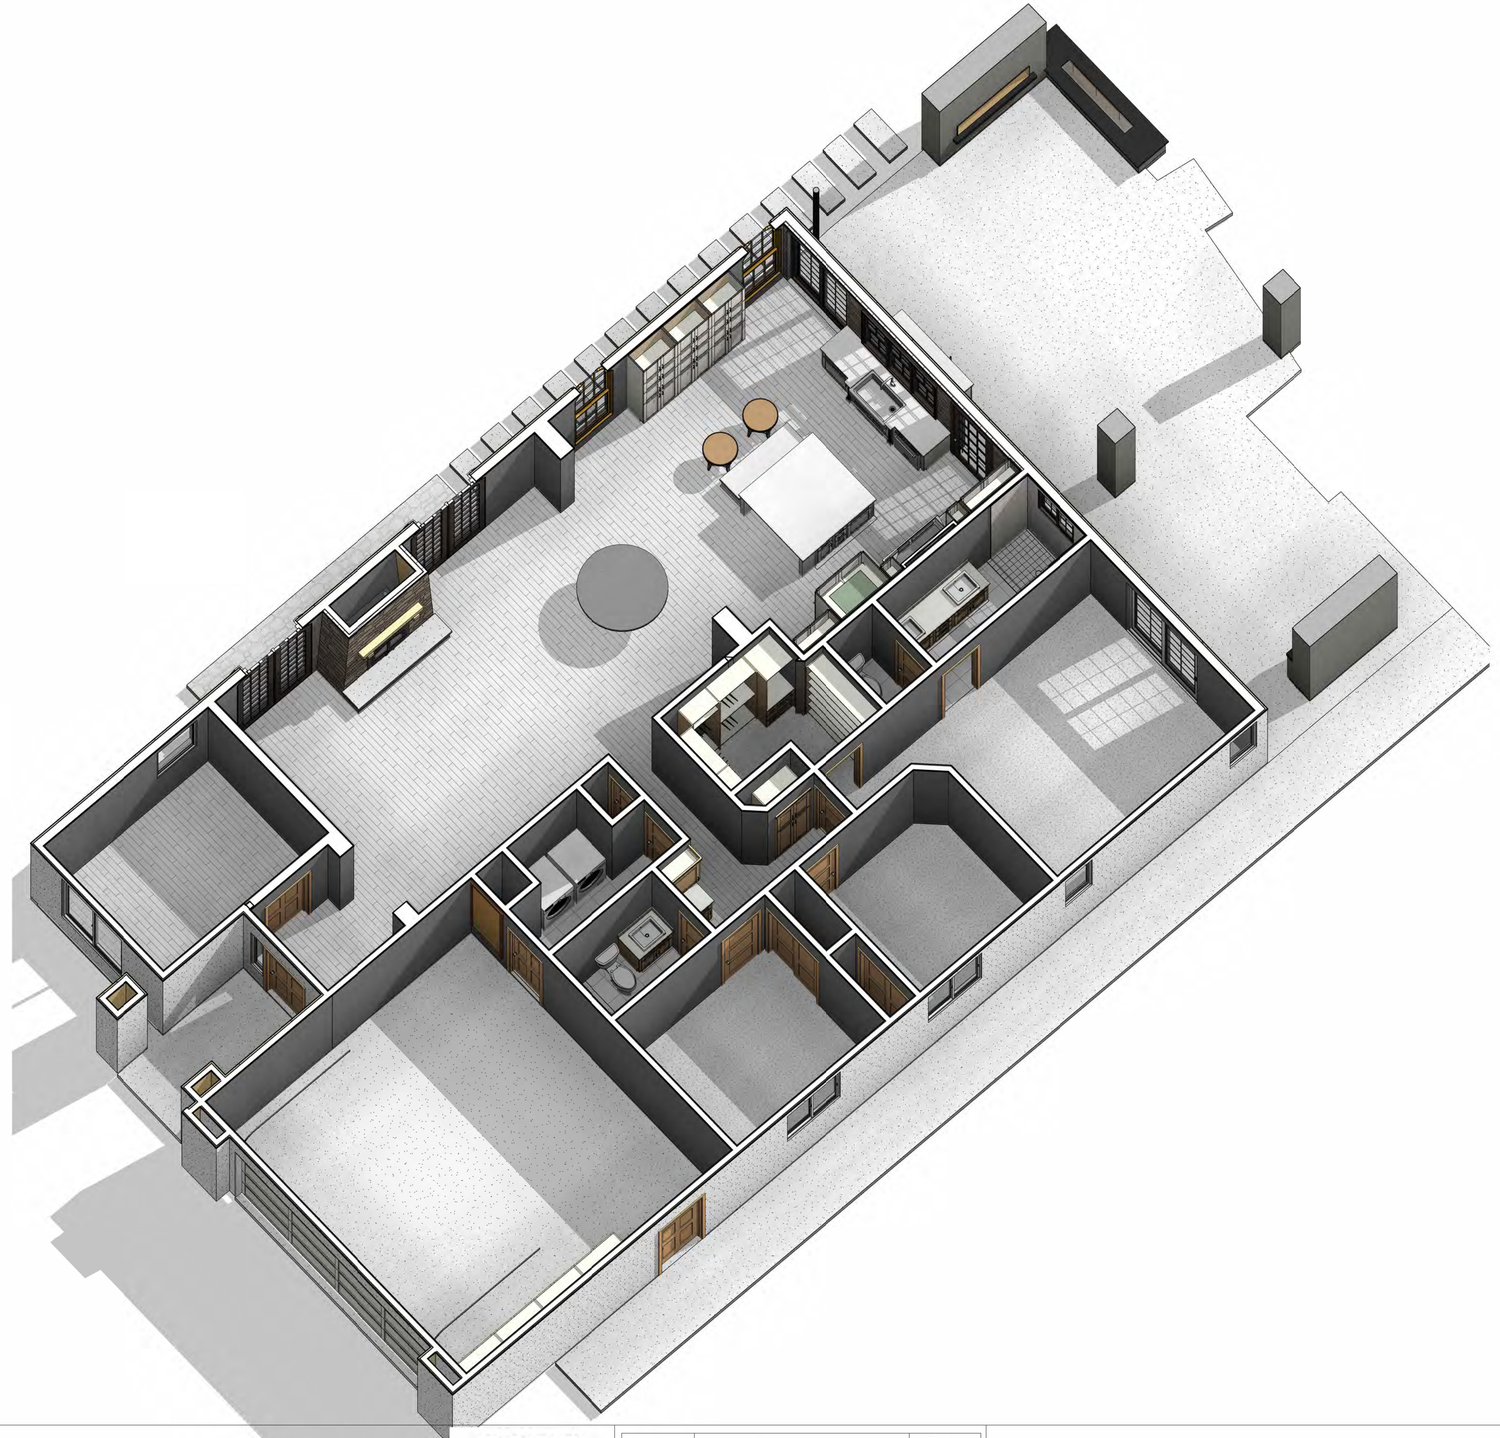

34 PENINSULA CT

OUTKAST DESIGNS

www.outkastdesigns.com

MEMBER AIBD AMERICAN INSTITUTE of BUILDING DESIGN

No.	Description	Date

3D SKETCH

-

Project Number 9778-25

Date 12-12-2

Drawn By SL

OutKast Designs | Po Box 30 Colusa,CA 95932 | scott@outkastdesigns.com

Scale

A301.2

34 PENINSULA CT

3D SKETCH

A301.2

2/7/2026 11:25:53 AM

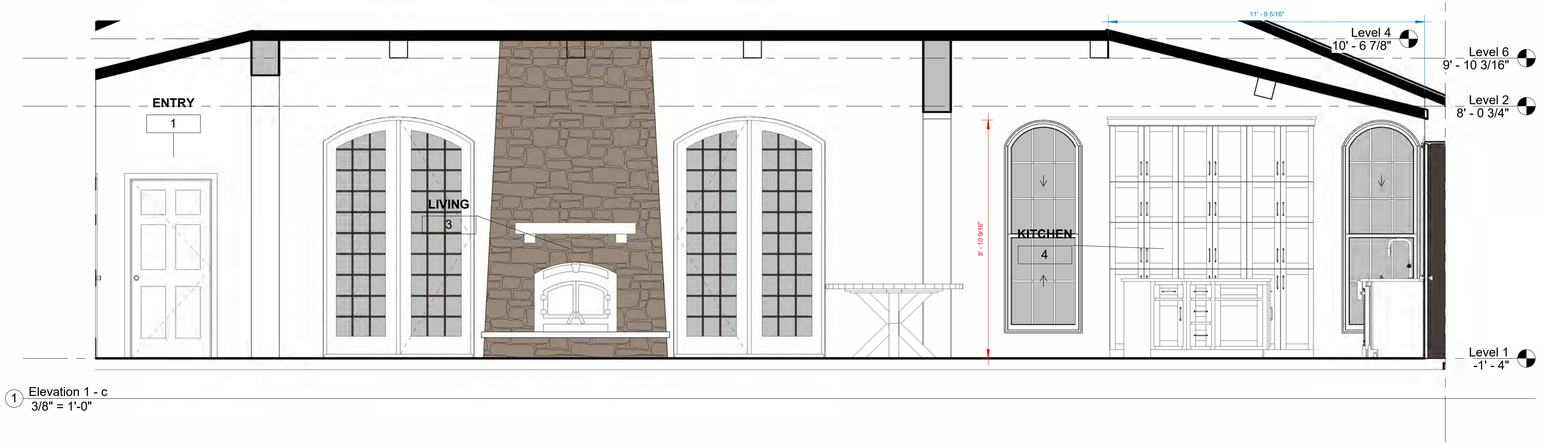

1 Elevation 1 - c
3/8" = 1'-0"

2 Elevation 1 - d Copy 1
3/8" = 1'-0"

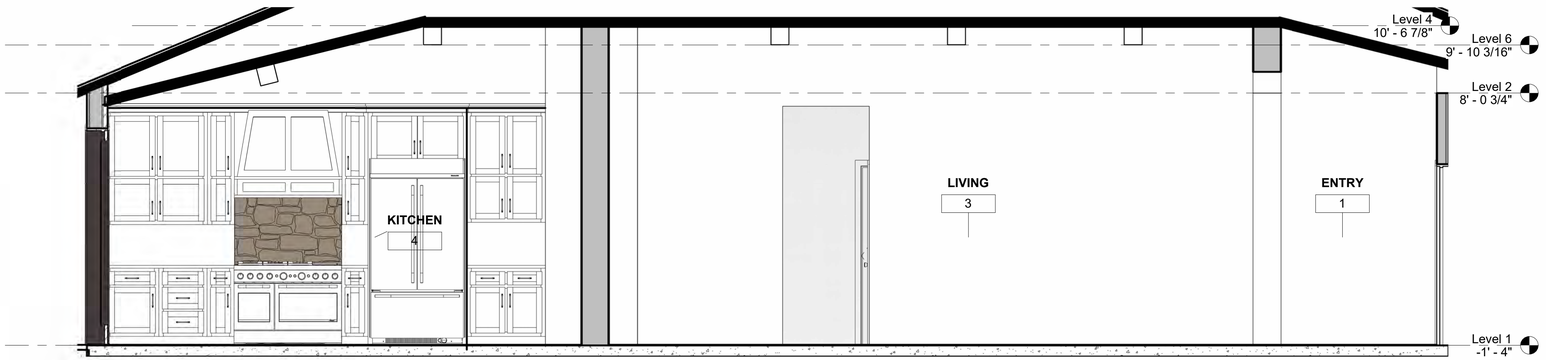

3 Elevation 1 - a Copy 1
3/8" = 1'-0"

OUTKAST DESIGNS

www.outkastdesigns.com

34 PENINSULA CT

MEMBER AIBD AMERICAN INSTITUTE of BUILDING DESIGN

No.	Description	Date

INTERIOR WALL ELEVATIONS

-

Project Number	9778-25
Date	12-12-25
Drawn By	SL

OutKast Designs | Po Box 30 Colusa,CA 95932 | scott@outkastdesigns.com

Scale 3/8" = 1'-0"

A302

2/7/2026 11:26:00 AM

1 BACK Copy 1
3/8" = 1'-0"

A303

BACK ELEVATION

34 PENINSULA CT

2/7/2026 11:26:12 AM

OUTKAST DESIGNS

www.outkastdesigns.com

34 PENINSULA CT

MEMBER AIBD AMERICAN INSTITUTE of BUILDING DESIGN

No.	Description	Date

BACK ELEVATION

-

Project Number	9778-25
Date	12-12-25
Drawn By	SL

OutKast Designs | Po Box 30 Colusa,CA 95932 | scott@outkastdesigns.com

Scale 3/8" = 1'-0"

A303