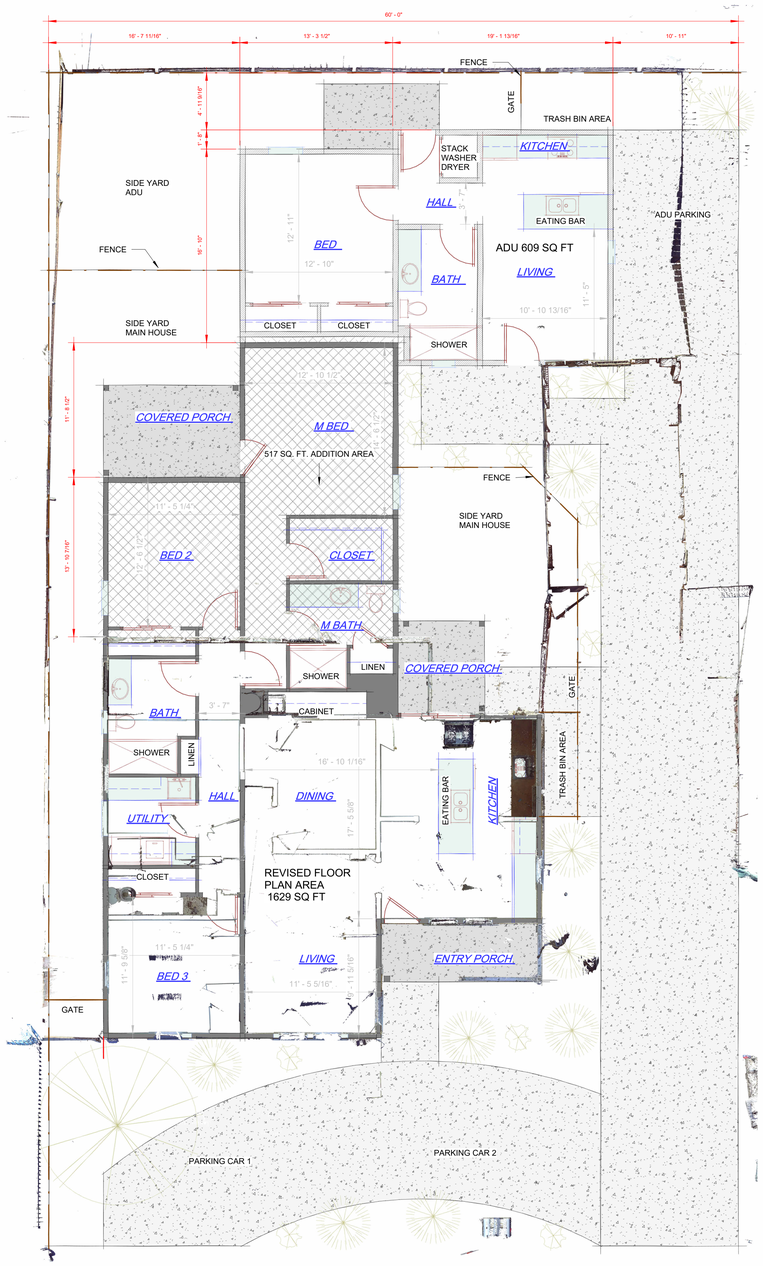

1 Level 1 SCAN WITH ADU RV2
3/16" = 1'-0"

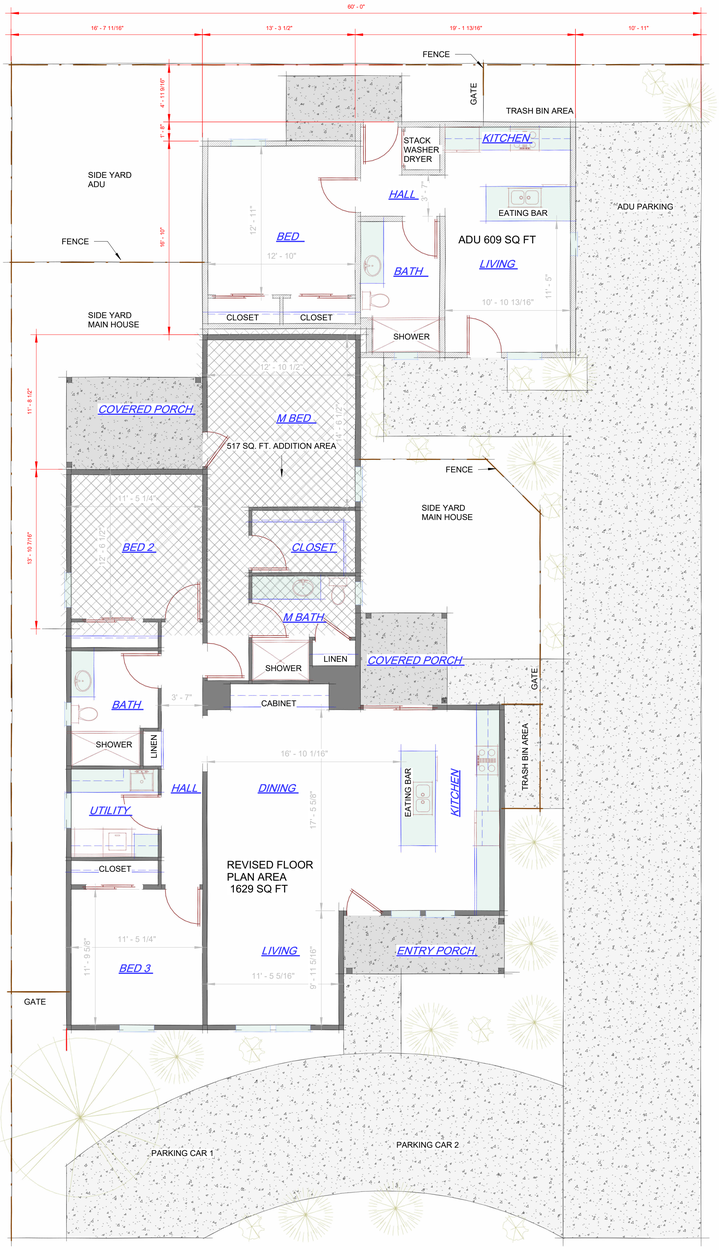

2 Level 1 WITH ADU RV2
3/16" = 1'-0"

OUTKAST DESIGNS, LLC
www.outkastdesigns.com

92 PERCY AVE

MEMBER AIBD AMERICAN INSTITUTE of BUILDING DESIGN

No.	Description	Date

REVISED FLOOR PLAN RV2

-

Project Number	9742-25
Date	5-24-25
Drawn By	SL

OutKast Designs | PO Box 30 | Colusa CA | 95932 | scott@outkastdesigns.com

A105

Scale 3/16" = 1'-0"

5/31/2025 9:32:28 AM