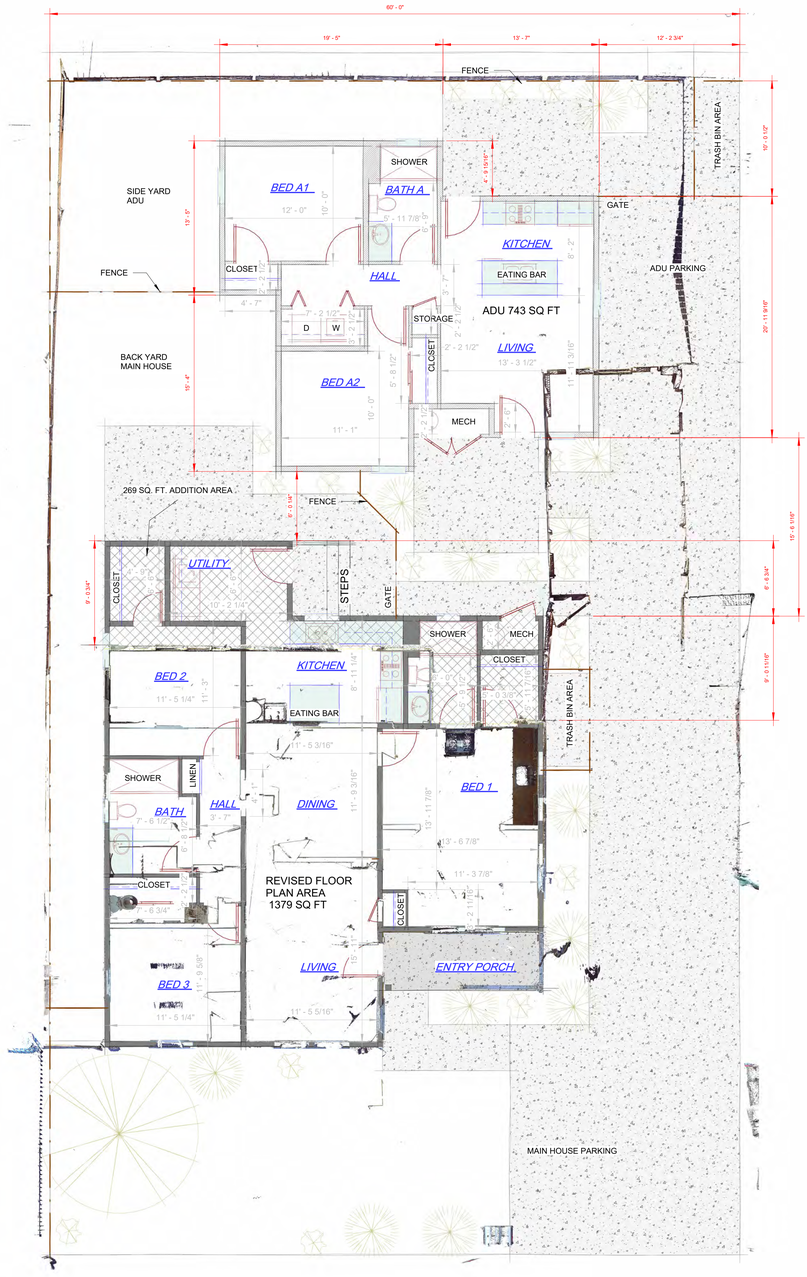

1 Level 1 SCAN WITH ADU RV5
3/16" = 1'-0"

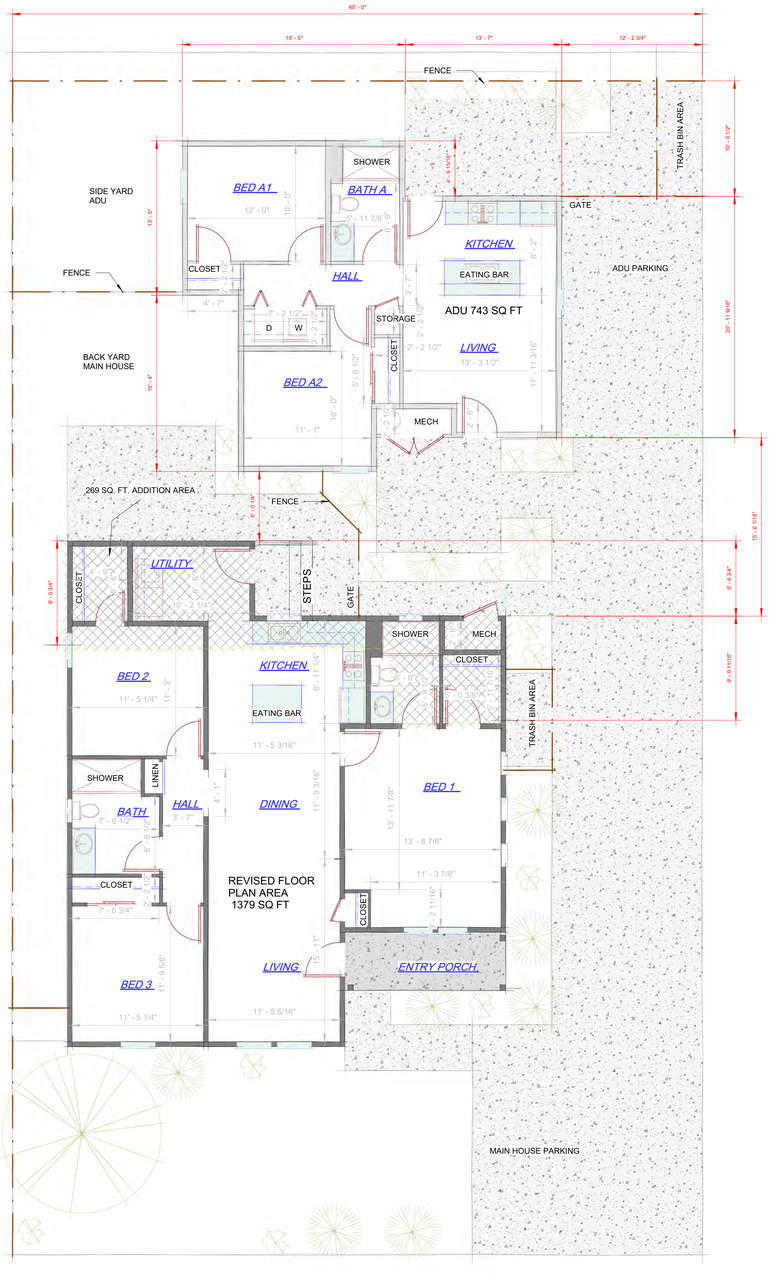

2 Level 1 ADU RV5
3/16" = 1'-0"

OUTKAST
DESIGNS, LLC
www.outkastdesigns.com

92 PERCY AVE

MEMBER
AIBD
AMERICAN INSTITUTE of BUILDING DESIGN

No.	Description	Date

REVISED FLOOR PLAN

-

Project Number	9742-25
Date	5-24-25
Drawn By	SL
Scale	3/16" = 1'-0"

OutKast Designs | PO Box 30 | Colusa CA | 95932 | scott@outkastdesigns.com

A108

A108
REVISED FLOOR PLAN
92 PERCY AVE
6/9/2025 7:58:33 AM