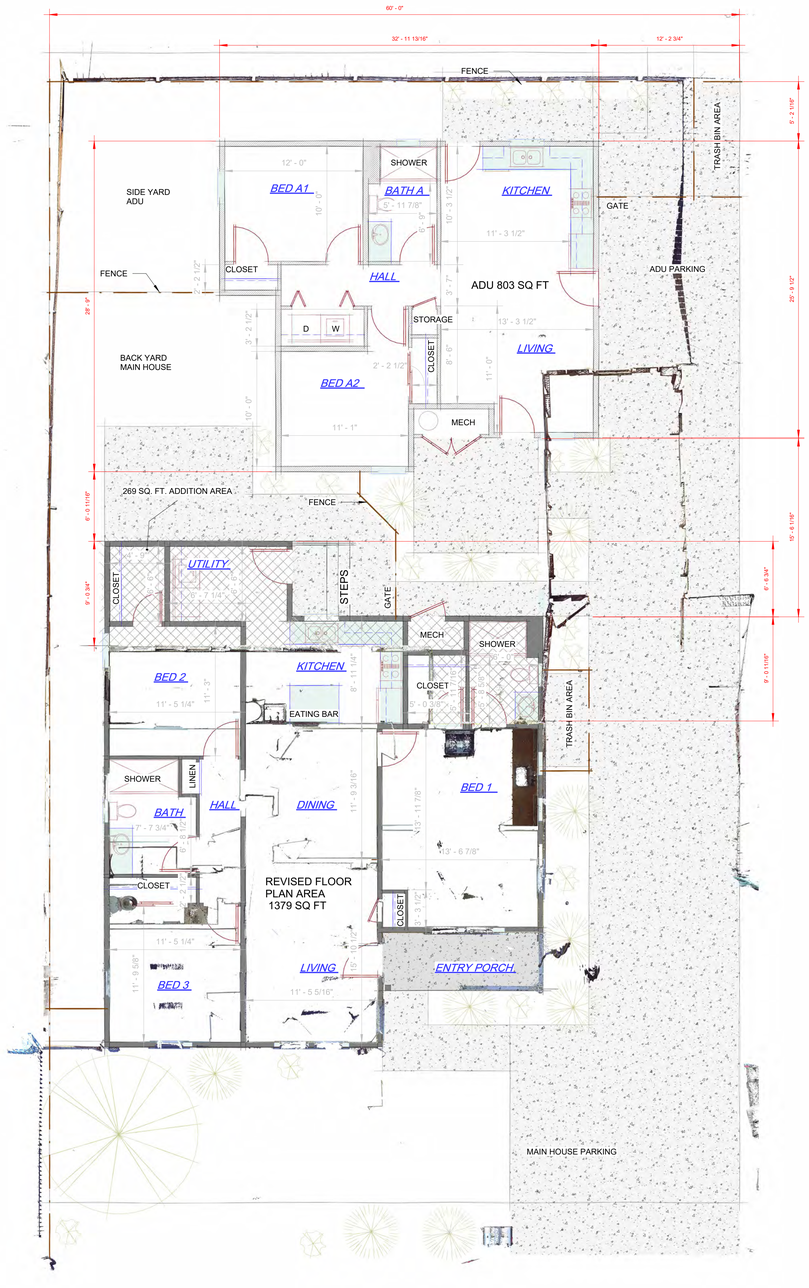

1 Level 1 SCAN WITH ADU RV6
3/16" = 1'-0"

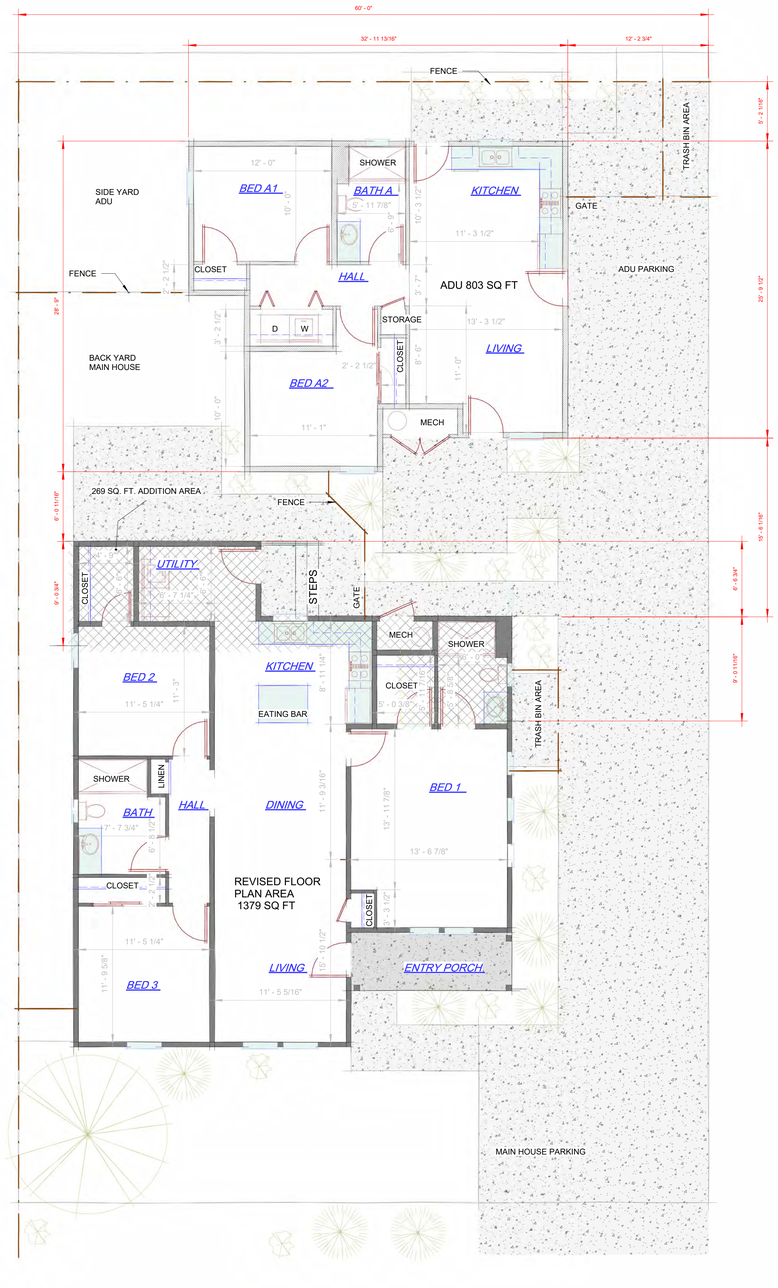

2 Level 1 ADU RV6
3/16" = 1'-0"

OUTKAST DESIGNS, LLC

www.outkastdesigns.com

92 PERCY AVE

MEMBER AIBD AMERICAN INSTITUTE of BUILDING DESIGN

No.	Description	Date

REVISED FLOOR PLAN

-

Project Number	9742-25
Date	5-24-25
Drawn By	SL

OutKast Designs | PO Box 30 | Colusa CA | 95932 | scott@outkastdesigns.com

Scale 3/16" = 1'-0"

A109

A109 REVISED FLOOR PLAN

92 PERCY AVE

6/16/2025 11:40:20 AM