1 Level 1
1/8" = 1'-0"

3 {3D}

4 {3D} Copy 1

2 SKETCH 2
12" = 1'-0"

www.outkastdesigns.com

14529 R SPRINGS

MEMBER AIBD AMERICAN INSTITUTE of BUILDING DESIGN

No.	Description	Date

CONCEPT

-

Project Number	9690-24
Date	7-28-25
Drawn By	SL
Scale	As indicated

OutKast Designs | PO Box 30 | Colusa CA | 95932 | scott@outkastdesigns.com

A101

CONCEPT

14529 R SPRINGS

7/29/2025 11:20:34 AM

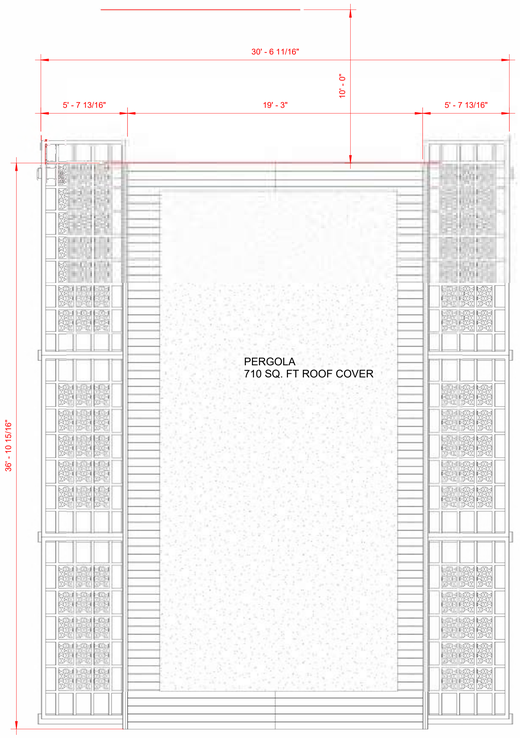

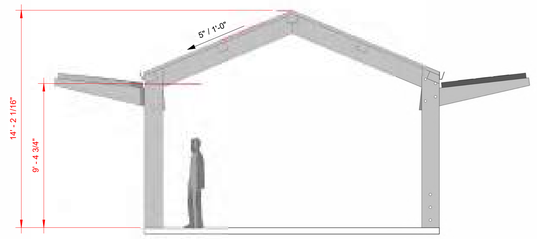

3 v2 Copy 1
1/4" = 1'-0"

3
A102

2 Level 1 -2
1/4" = 1'-0"

1 v2
1/8" = 1'-0"

OUTKAST DESIGNS

www.outkastdesigns.com

14529 R SPRINGS

MEMBER AIBD ARIZONA INSTITUTE of BUILDING DESIGN

U.S. GREEN BUILDING COUNCIL MEMBER

No.	Description	Date

CONCEPT

-

Project Number	9690-24
Date	7-28-25
Drawn By	SL

OutKast Designs | PO Box 30 | Colusa CA | 95932 | scott@outkastdesigns.com

Scale: As indicated

A102

A102
CONCEPT
14529 R SPRINGS
7/29/2025 11:20:42 AM

1 Level 1 Copy 1
1/8" = 1'-0"

OUTKAST DESIGNS

www.outkastdesigns.com

14529 R SPRINGS

MEMBER AIBD AMERICAN INSTITUTE of BUILDING DESIGN

No.	Description	Date

SITE PLAN - CONCEPT

-

Project Number	9690-24
Date	7-28-25
Drawn By	SL

OutKast Designs | PO Box 30 | Colusa CA | 95932 | scott@outkastdesigns.com

A103

Scale 1/8" = 1'-0"

A103 SITE PLAN - CONCEPT 14529 R SPRINGS

7/29/2025 11:20:48 AM

OUTKAST DESIGNS
www.outkastdesigns.com

14529 R SPRINGS

MEMBER AIBD AMERICAN INSTITUTE of BUILDING DESIGN

No.	Description	Date

IMAGE

-

Project Number	9690-24
Date	7-28-25
Drawn By	SL
Scale	

OutKast Designs | PO Box 30 | Colusa CA | 95932 | scott@outkastdesigns.com

A104

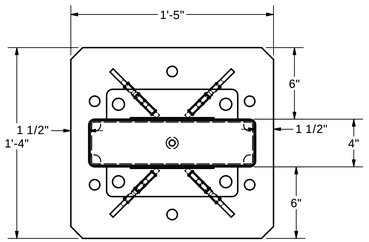

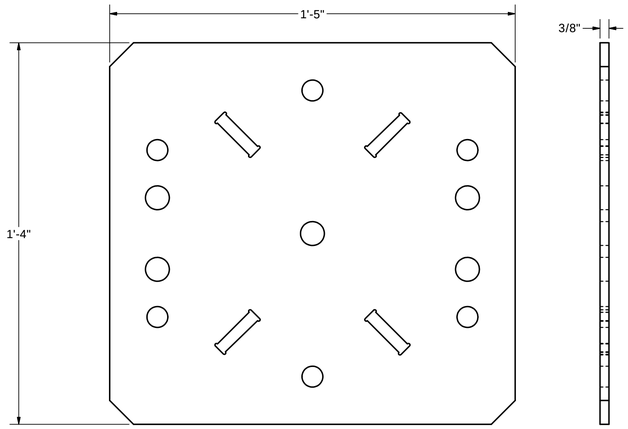

M1
SCALE 4"=1'
8 TOTAL

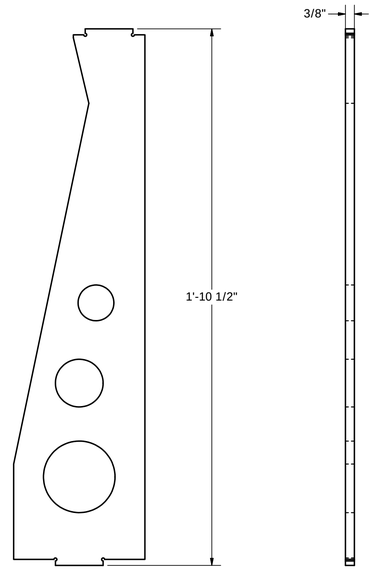

M5
SCALE 4"=1'
32 TOTAL

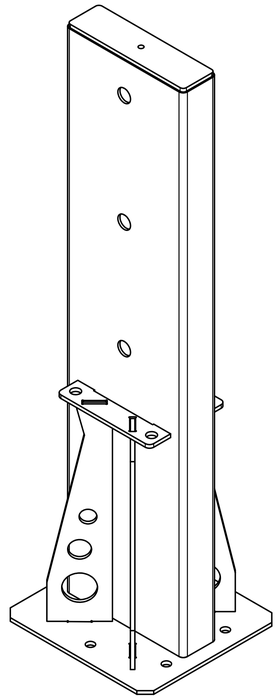

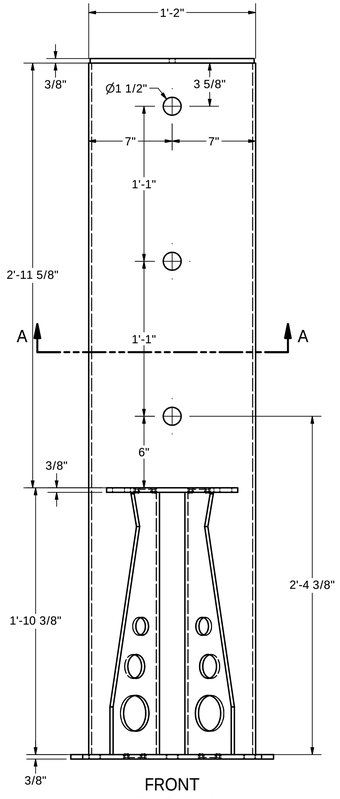

FRONT
SCALE 2"=1'
8 TOTAL

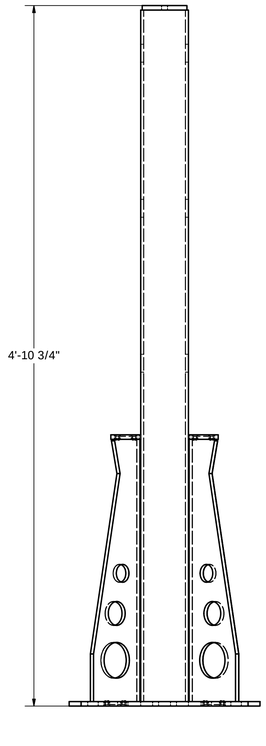

M4
SCALE 4"=1'
1 TOTAL

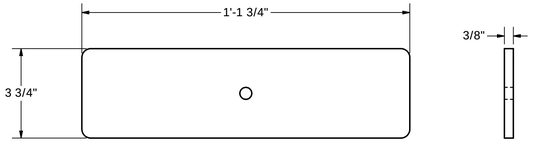

M3
SCALE 4"=1'
8 TOTAL

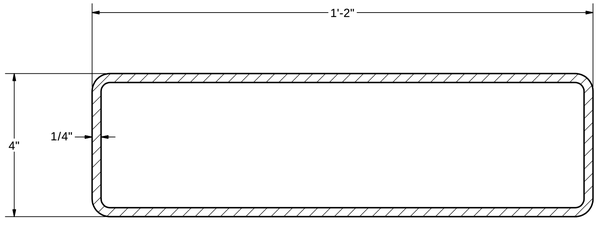

SECTION A-A
SCALE 6"=1'

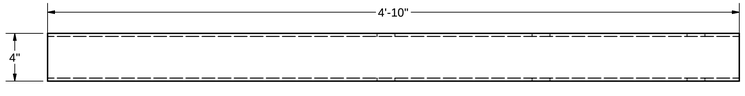

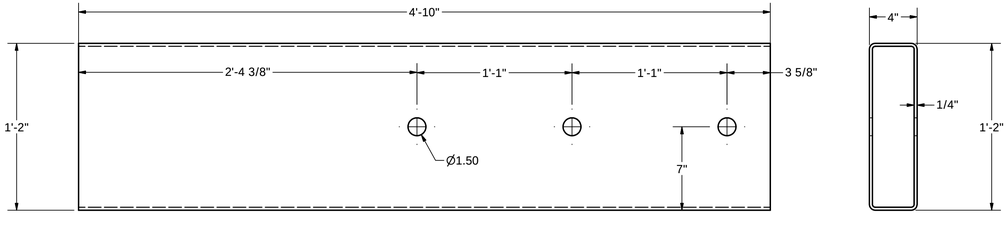

M2
SCALE 2"=1'
8 TOTAL

DRAWN Scott Lunsford	8/13/2024	HILBERS POST BASE
CHECKED		TITLE 8 TOTAL
QA		
MFG		
APPROVED		
	SIZE 24 x 36 (inches)	DWG NO POST BASE V1 / REV
	SCALE 2"=1'	SHEET 1 OF 1

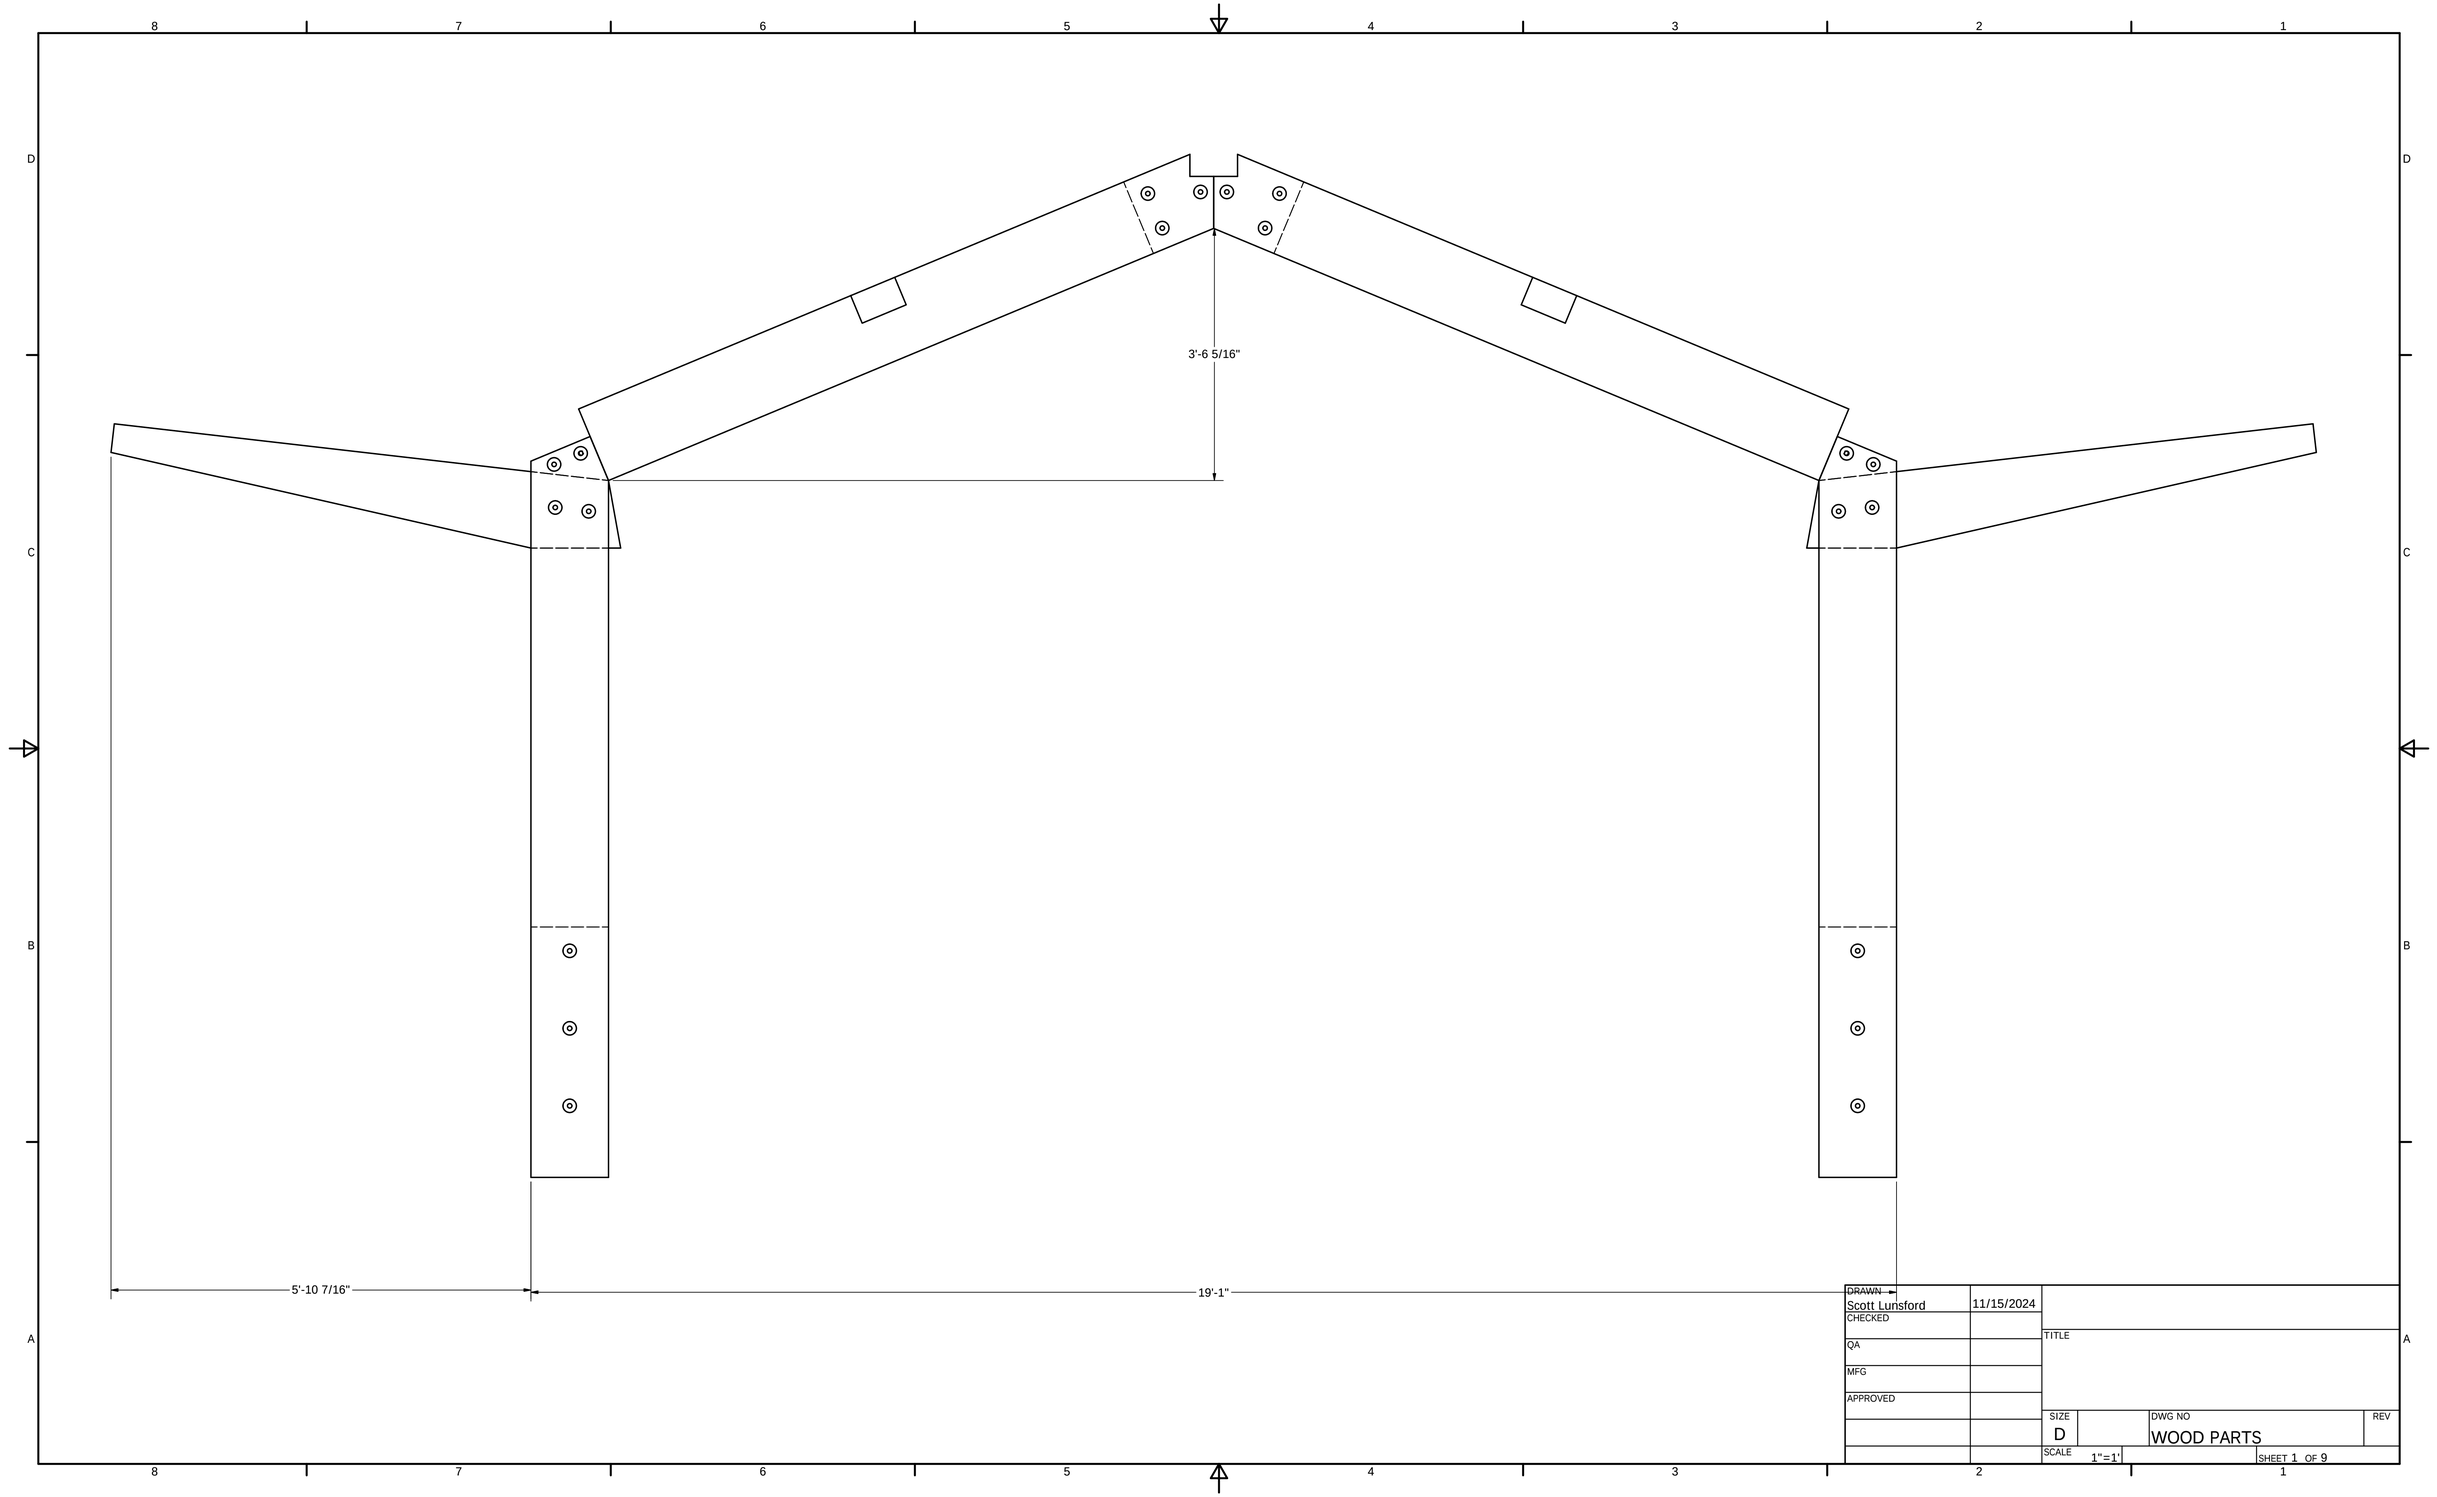

DRAWN	Scott Lunsford	11/15/2024
CHECKED		
QA		
MFG		
APPROVED		

TITLE

SIZE D | DWG NO WOOD PARTS | REV

SCALE 1"=1' | SHEET 1 OF 9

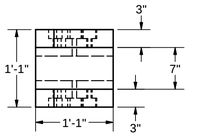

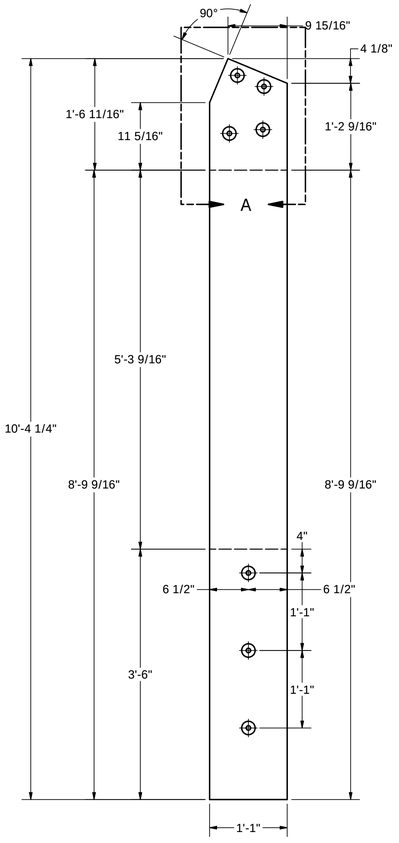

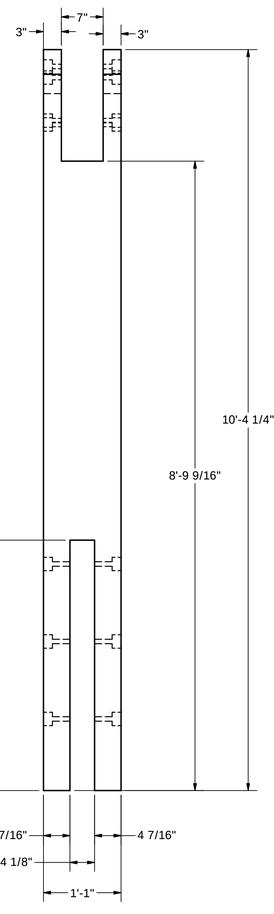

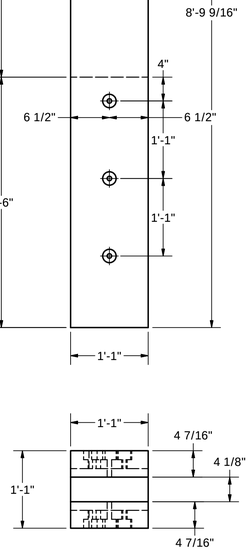

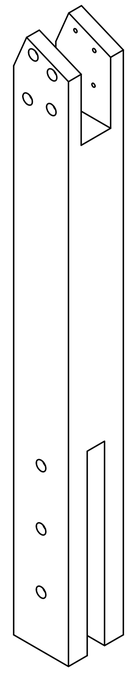

SKETCH
SCALE 1"=1'

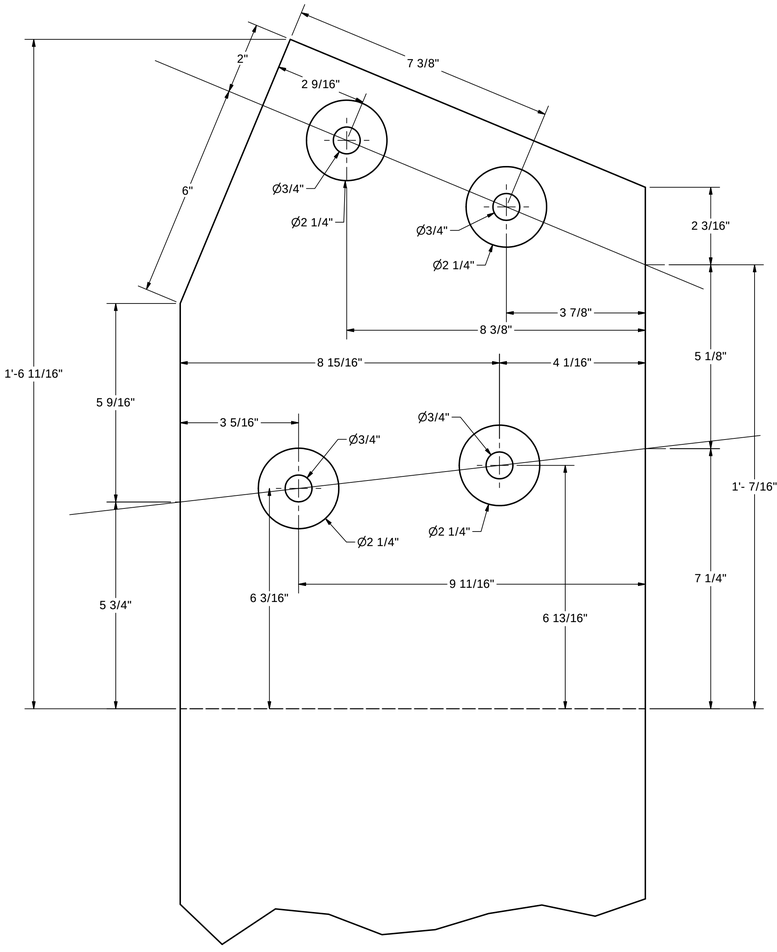

DETAIL A
SCALE 1 / 2

DRAWN Scott Lunsford	11/15/2024	P3
CHECKED		TITLE 8 TOTAL
QA		
MFG		
APPROVED		SIZE D · DWG NO WOOD PARTS · REV
		SCALE 1"=1' · SHEET 2 OF 9

P3
SCALE 1"=1'

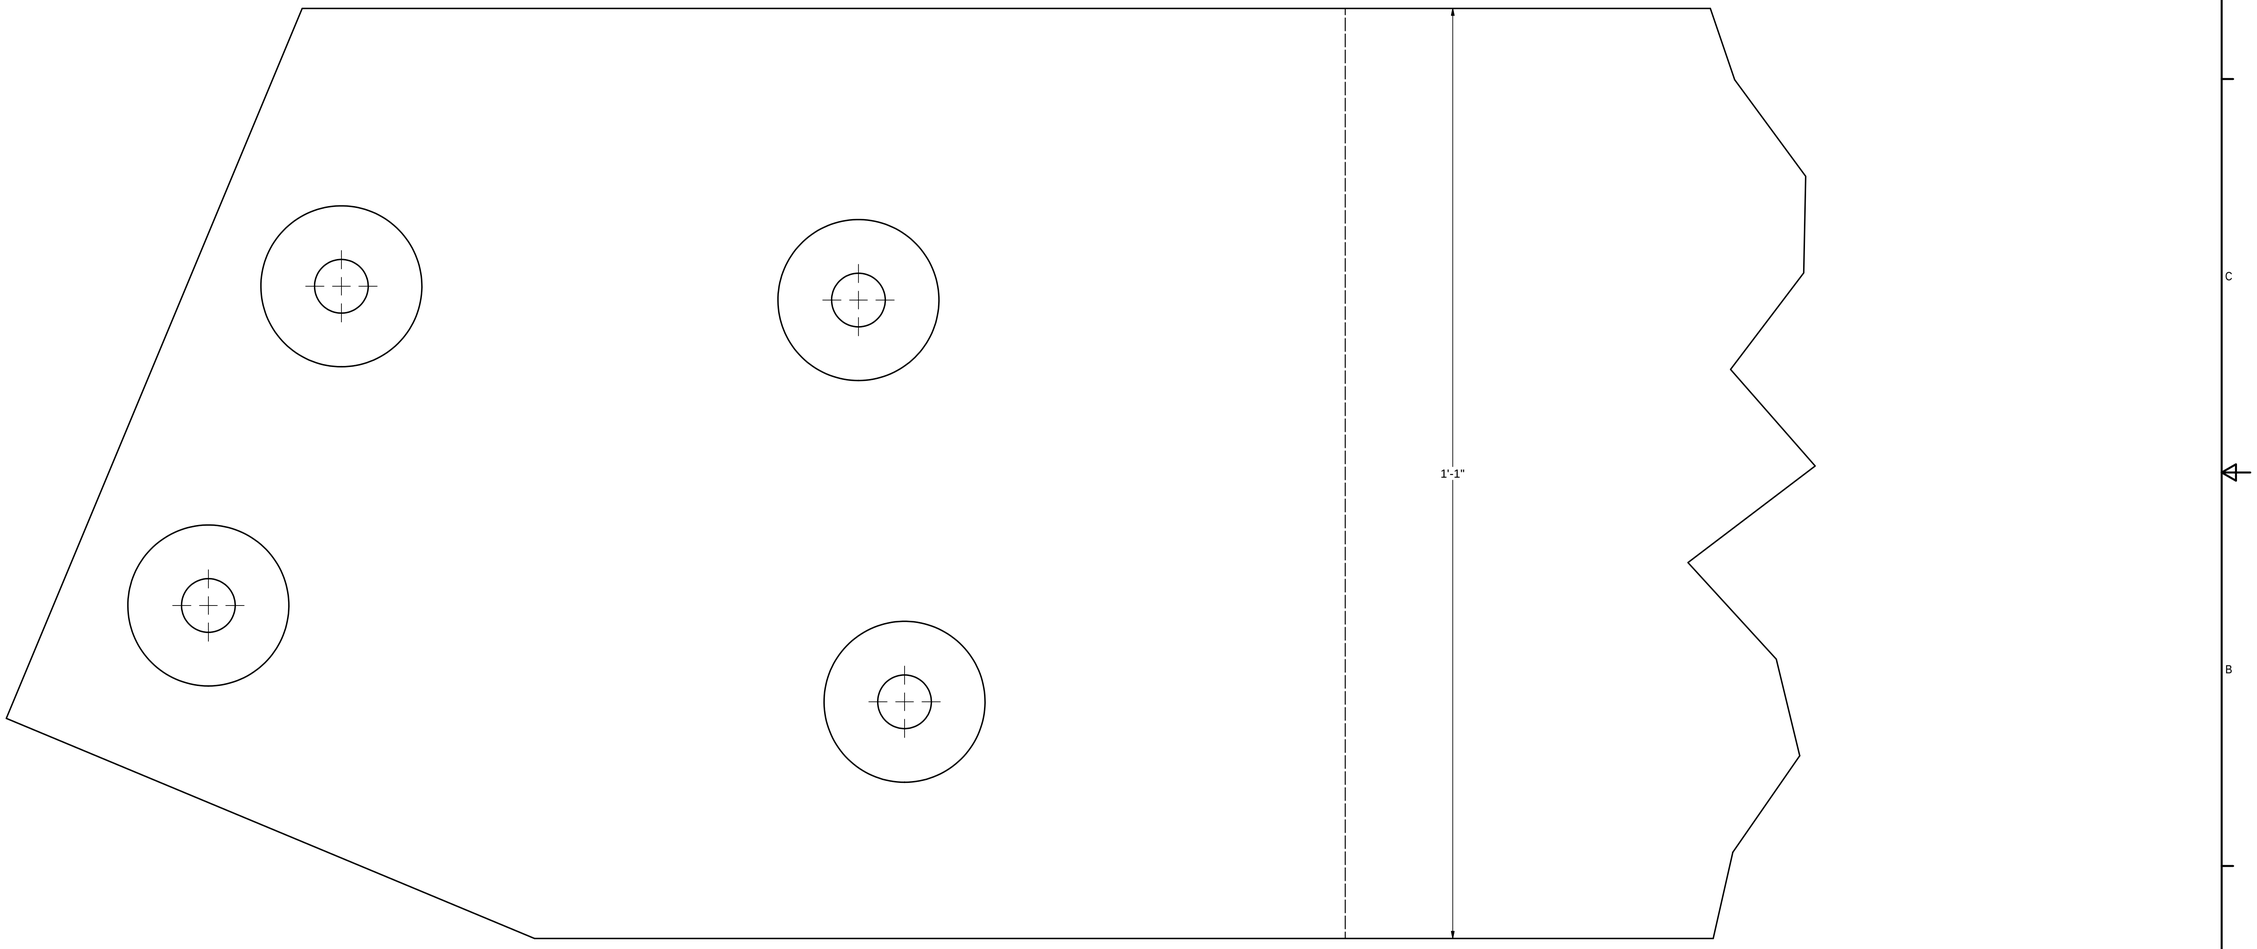

DETAIL C
SCALE 1:1

DRAWN Scott Lunsford	11/15/2024	P3 TEMPLAT	
CHECKED		TITLE	
QA			
MFG			
APPROVED		SIZE D	DWG NO WOOD PARTS REV
		SCALE 1"=1'	SHEET 3 OF 9

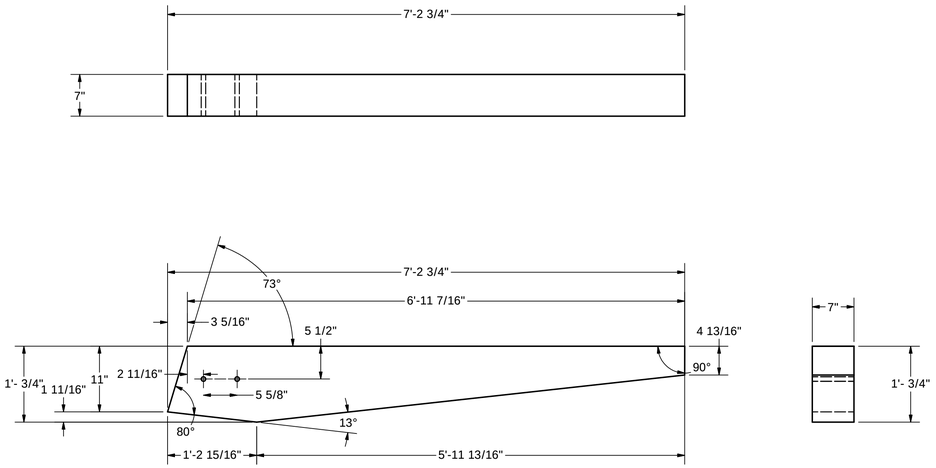

P2
SCALE 1"=1'

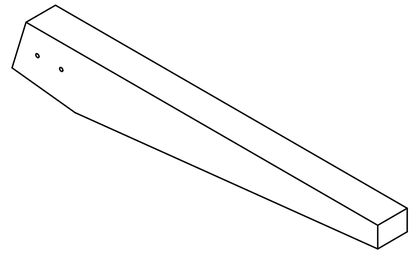

SKETCH
SCALE 1"=1'

DRAWN Scott Lunsford	11/15/2024	P2	
CHECKED		TITLE 8 TOTAL	
QA			
MFG			
APPROVED		SIZE D	DWG NO WOOD PARTS REV
		SCALE 1"=1'	SHEET 4 OF 9

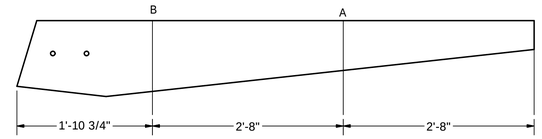

P2
SCALE 1"=1'

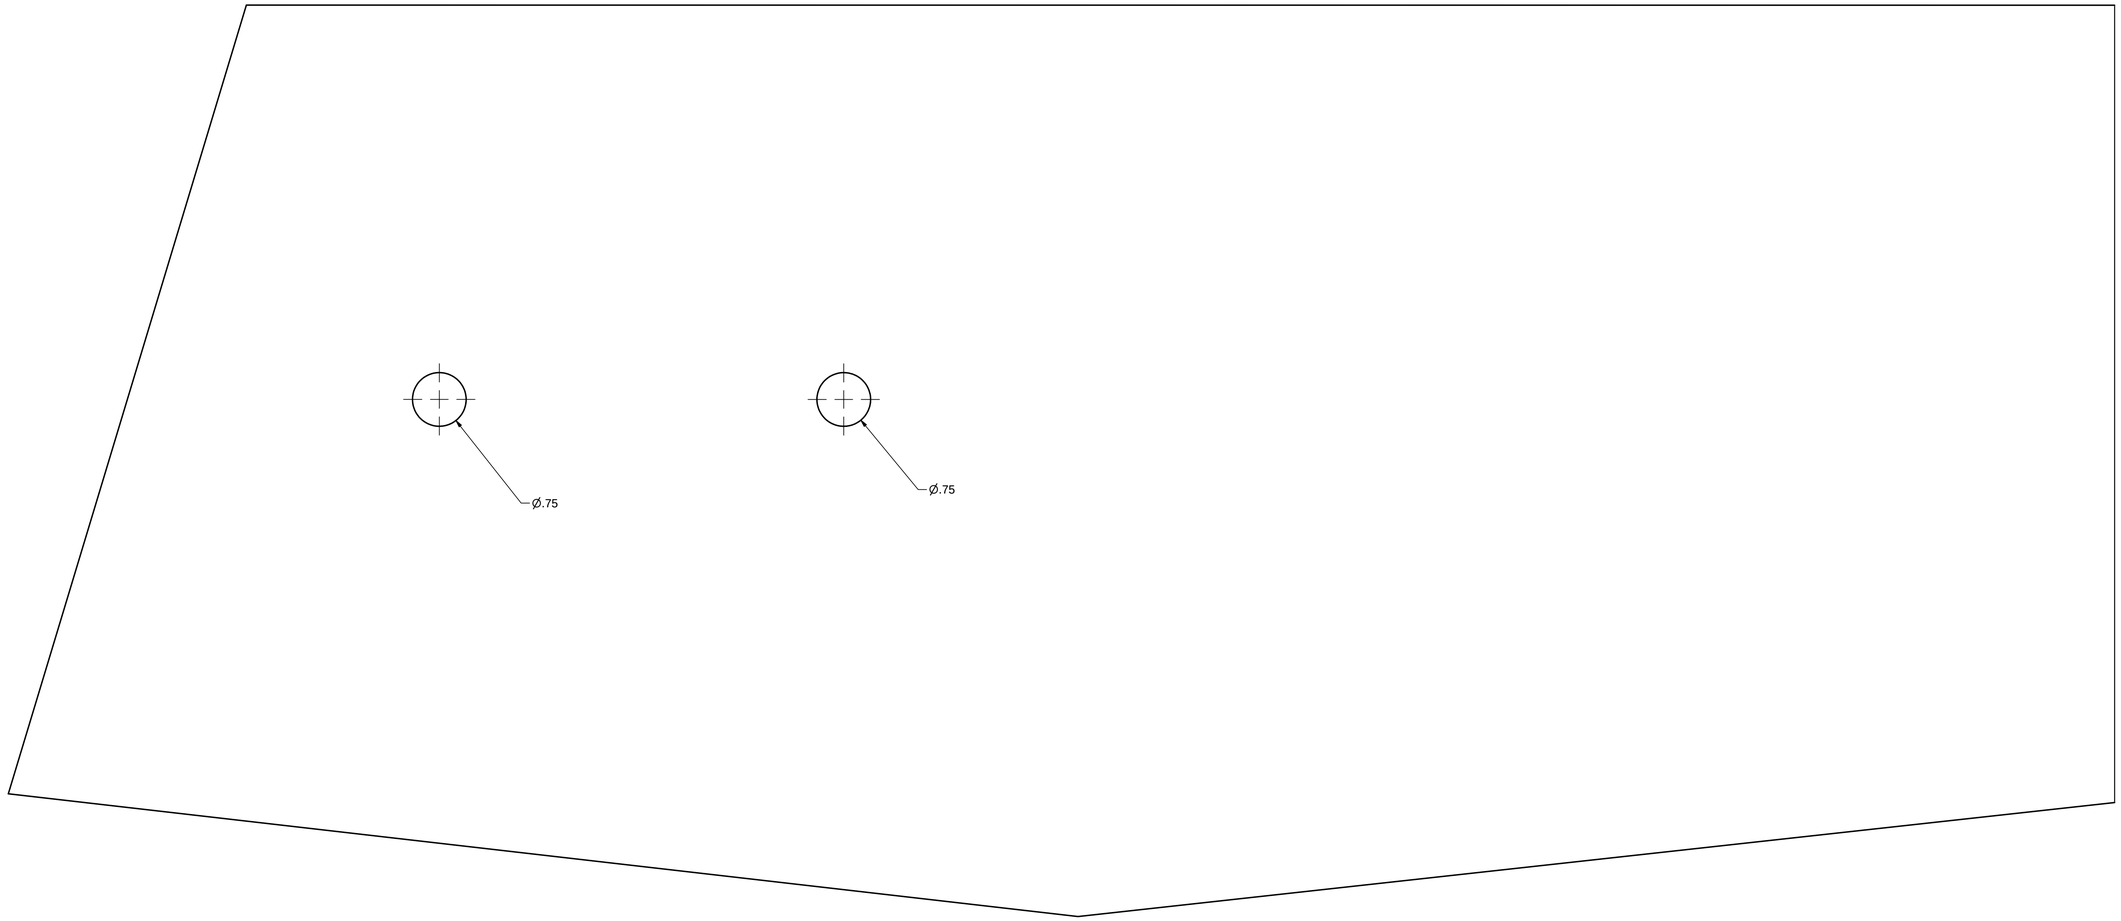

DRAWN Scott Lunsford	11/15/2024	P2 TEMPLATE	
CHECKED		TITLE	
QA			
MFG			
APPROVED		SIZE D	DWG NO WOOD PARTS
		SCALE 1"=1'	SHEET 5 OF 9

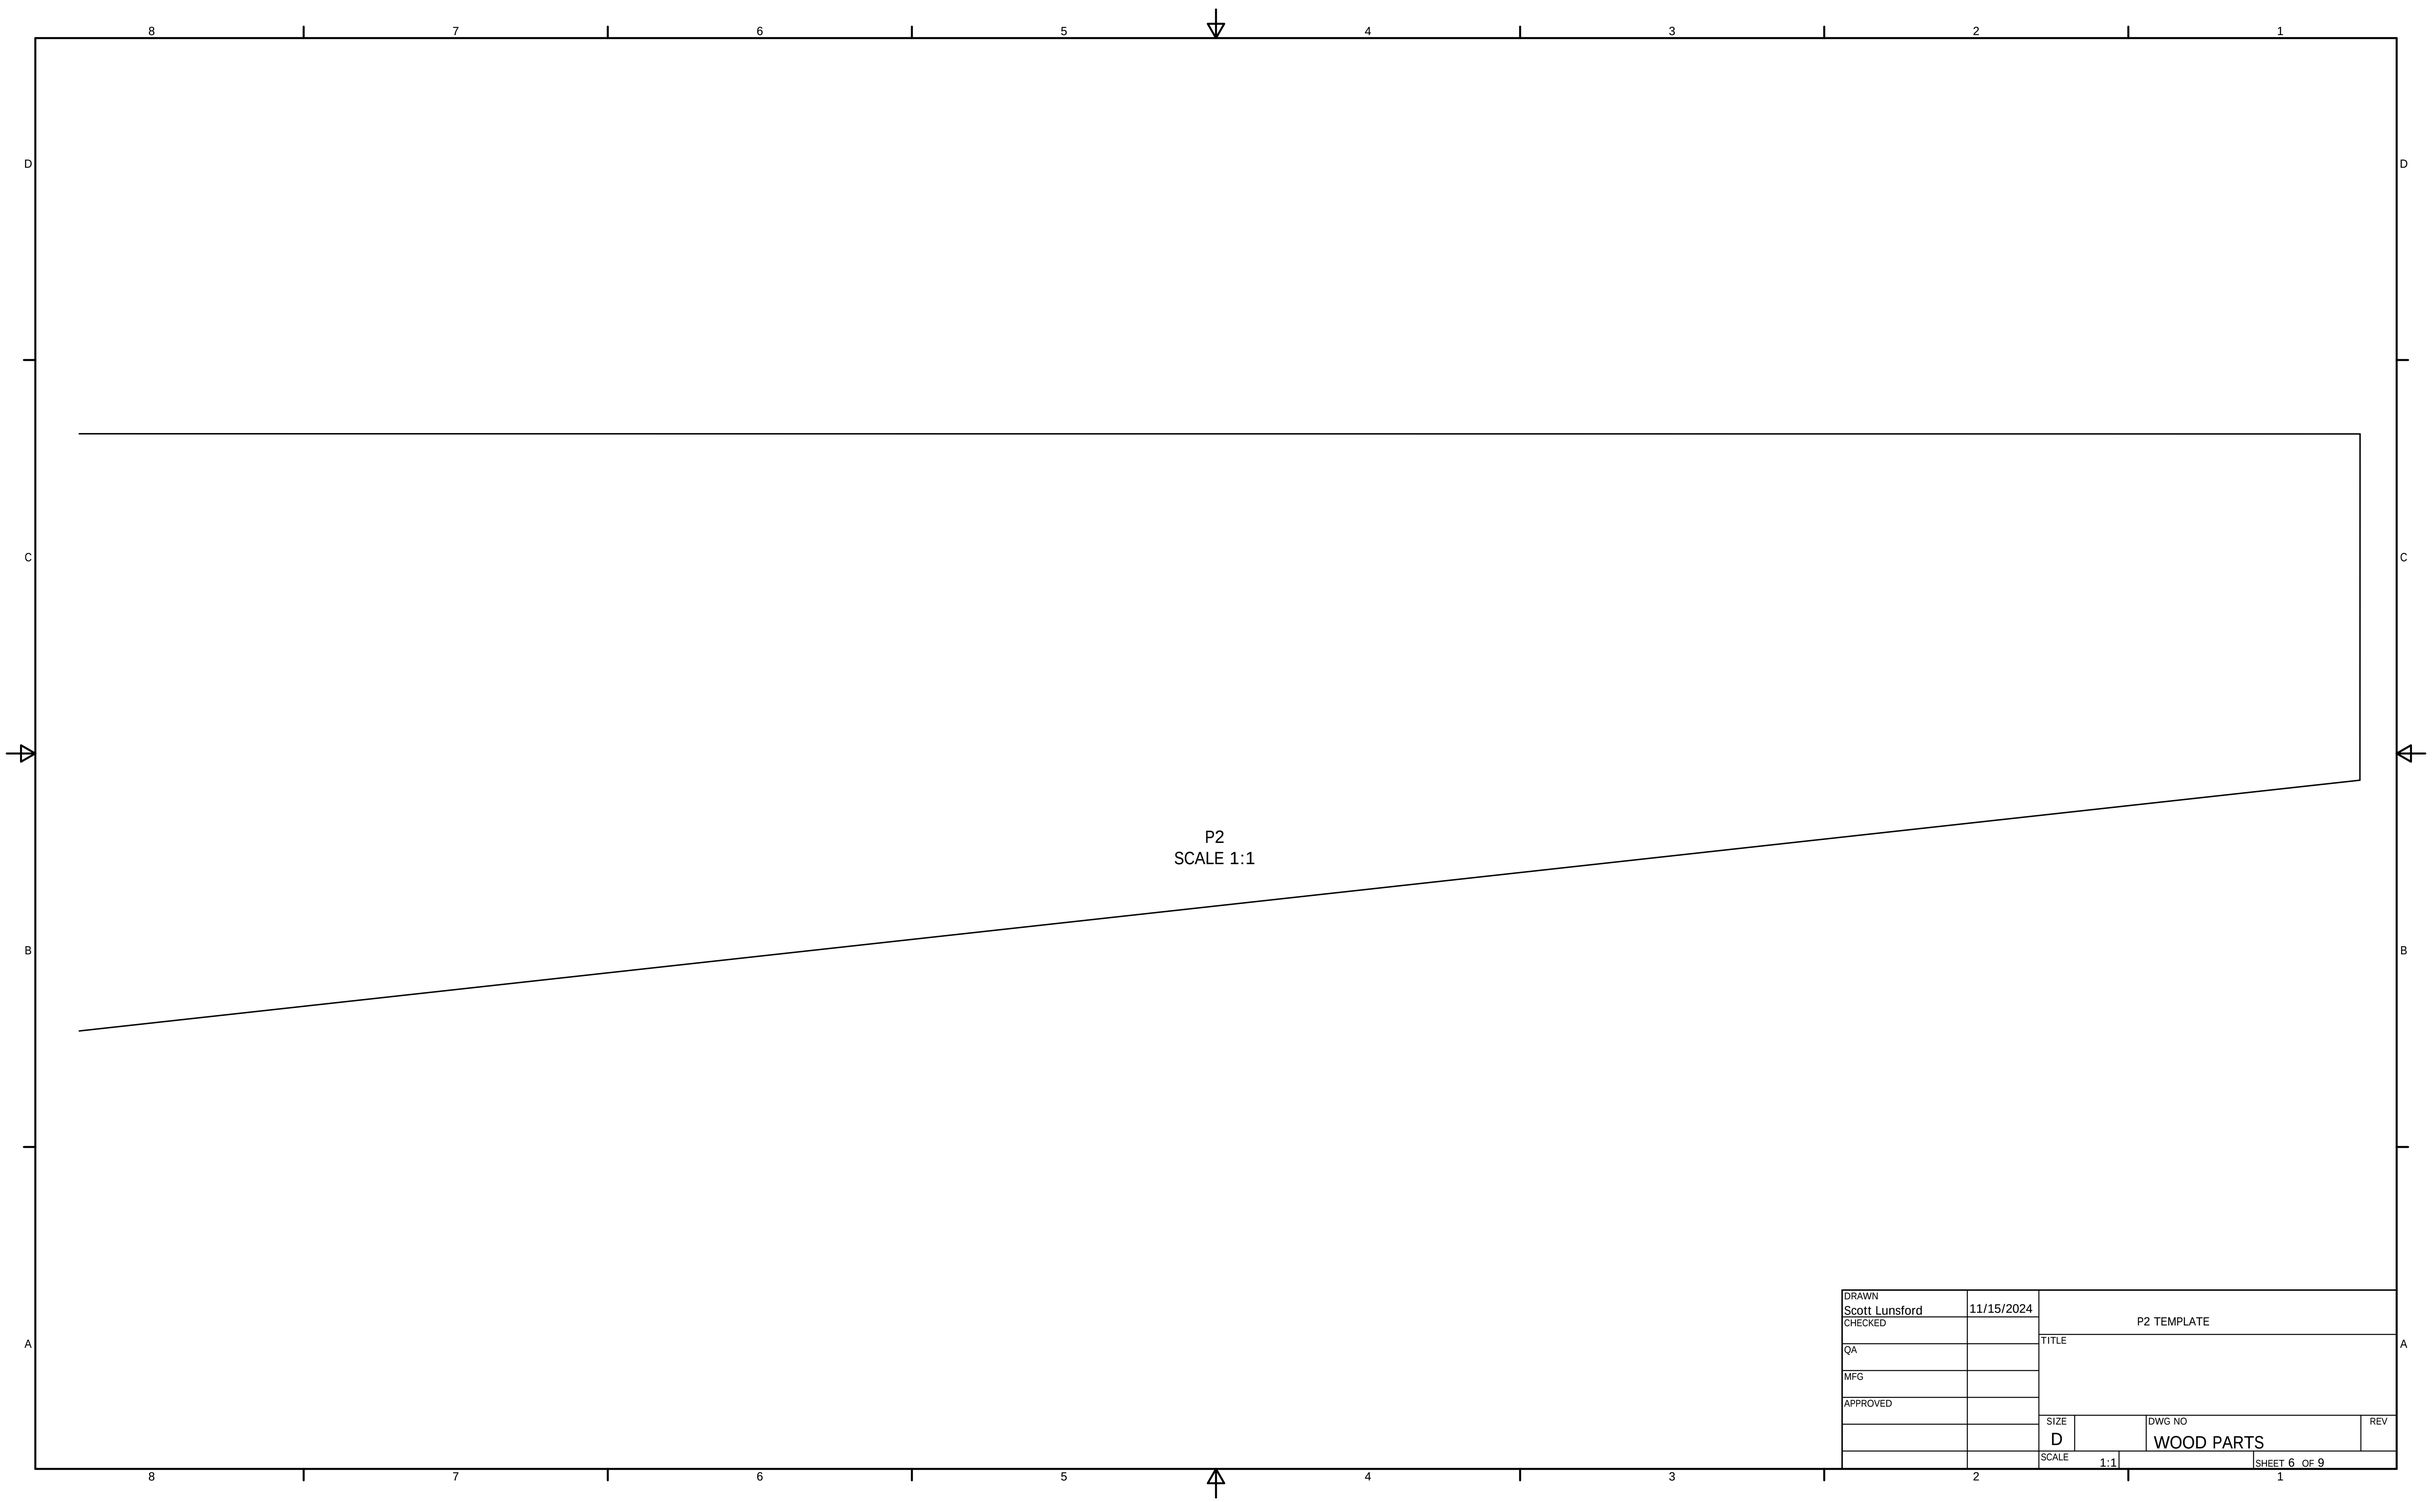

DRAWN Scott Lunsford	11/15/2024	P2 TEMPLATE	
CHECKED		TITLE	
QA			
MFG			
APPROVED		SIZE D	DWG NO WOOD PARTS REV
		SCALE 1:1	SHEET 6 OF 9

DRAWN Scott Lunsford	11/15/2024	P2 TEMPLATE	
CHECKED		TITLE	
QA			
MFG			
APPROVED		SIZE D	DWG NO WOOD PARTS REV
		SCALE 1:1	SHEET 7 OF 9

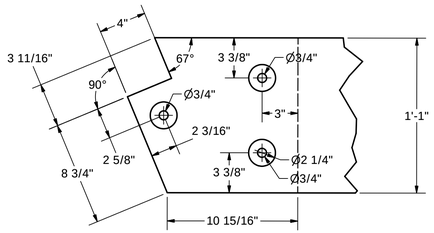

DETAIL D
SCALE 2"=1'

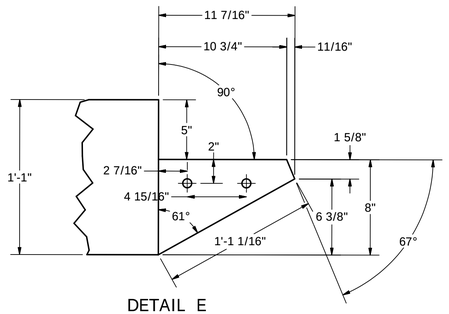

DETAIL E
SCALE 2"=1'

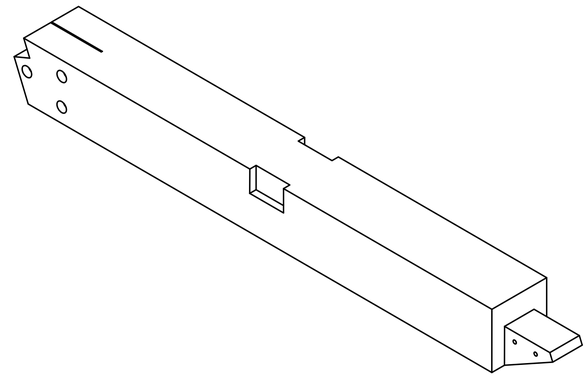

SKETCH
SCALE 1"=1'

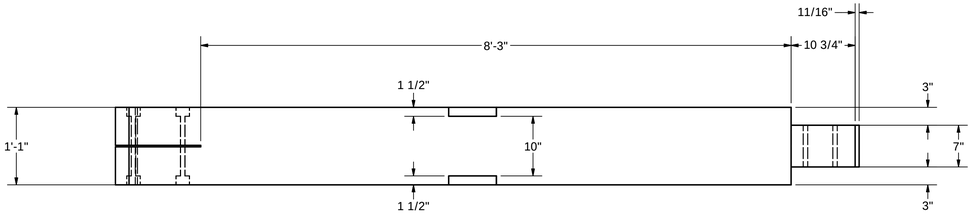

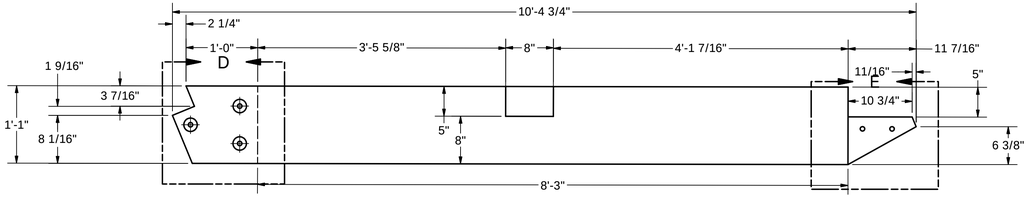

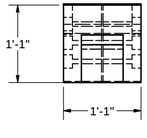

P1.2
SCALE 1"=1'

DRAWN Scott Lunsford	11/15/2024	P1.2
CHECKED		TITLE: 8 TOTAL 4 ARE SP CUTS TALK TO SCOTT
QA		
MFG		
APPROVED		
		SIZE D · DWG NO WOOD PARTS · REV
		SCALE 1"=1' · SHEET 8 OF 9

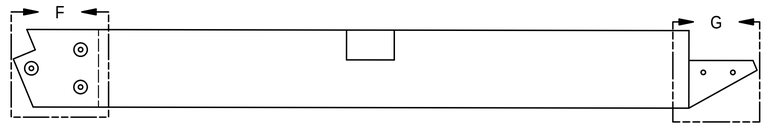

P1.2
SCALE 1"=1'

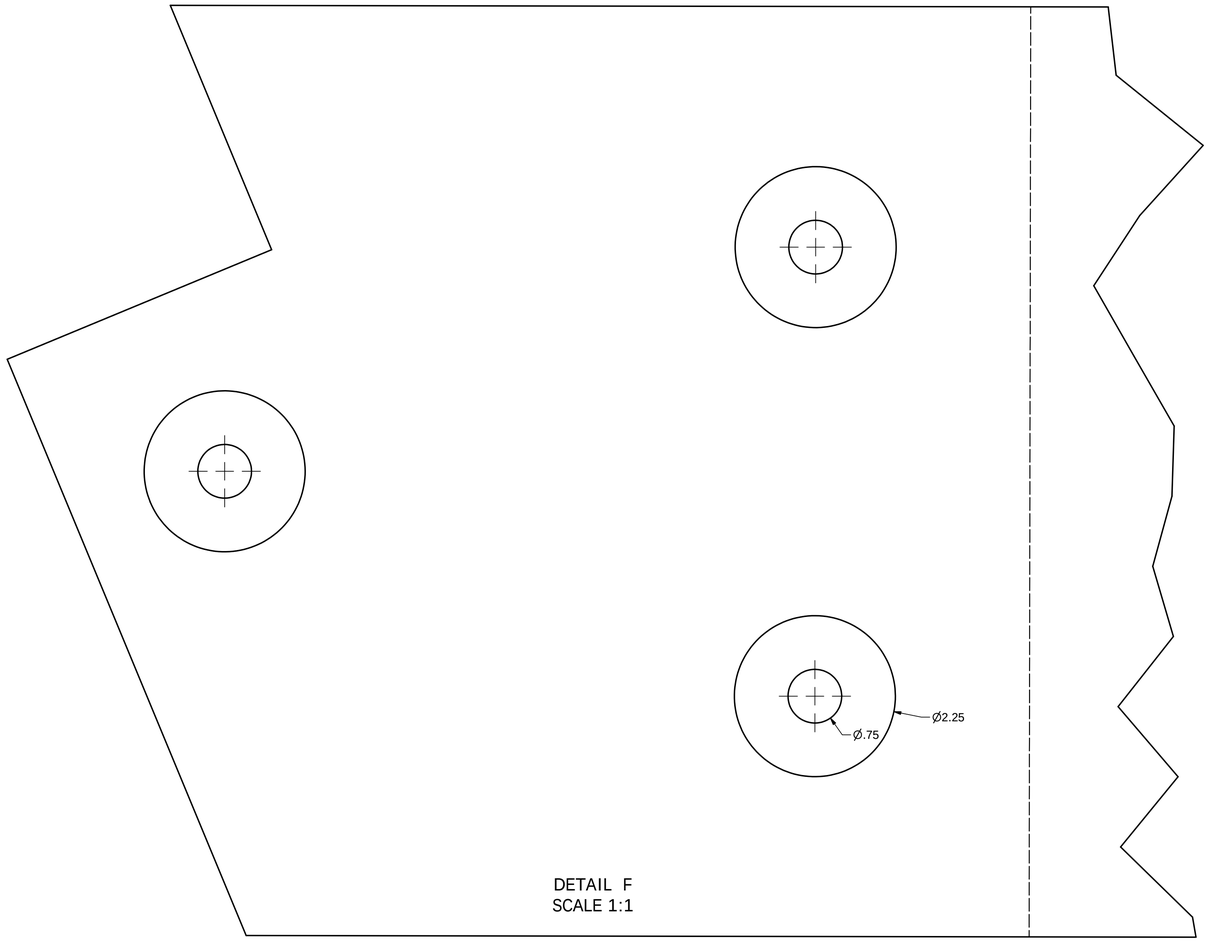

DETAIL F
SCALE 1:1

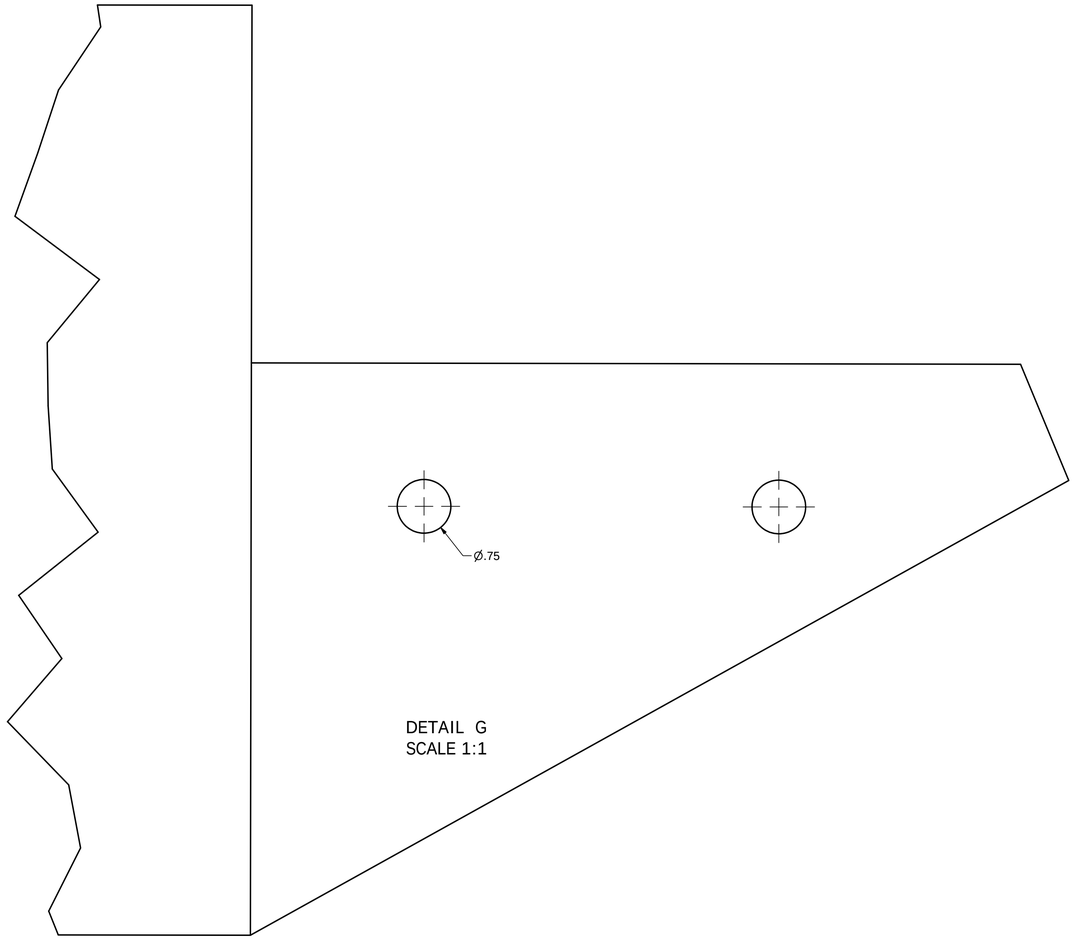

DETAIL G
SCALE 1:1

DRAWN Scott Lunsford	11/15/2024	P1.2 TEMPLATE	
CHECKED		TITLE	
QA			
MFG			
APPROVED		SIZE D	DWG NO WOOD PARTS / REV
		SCALE 1"=1'	SHEET 9 OF 9