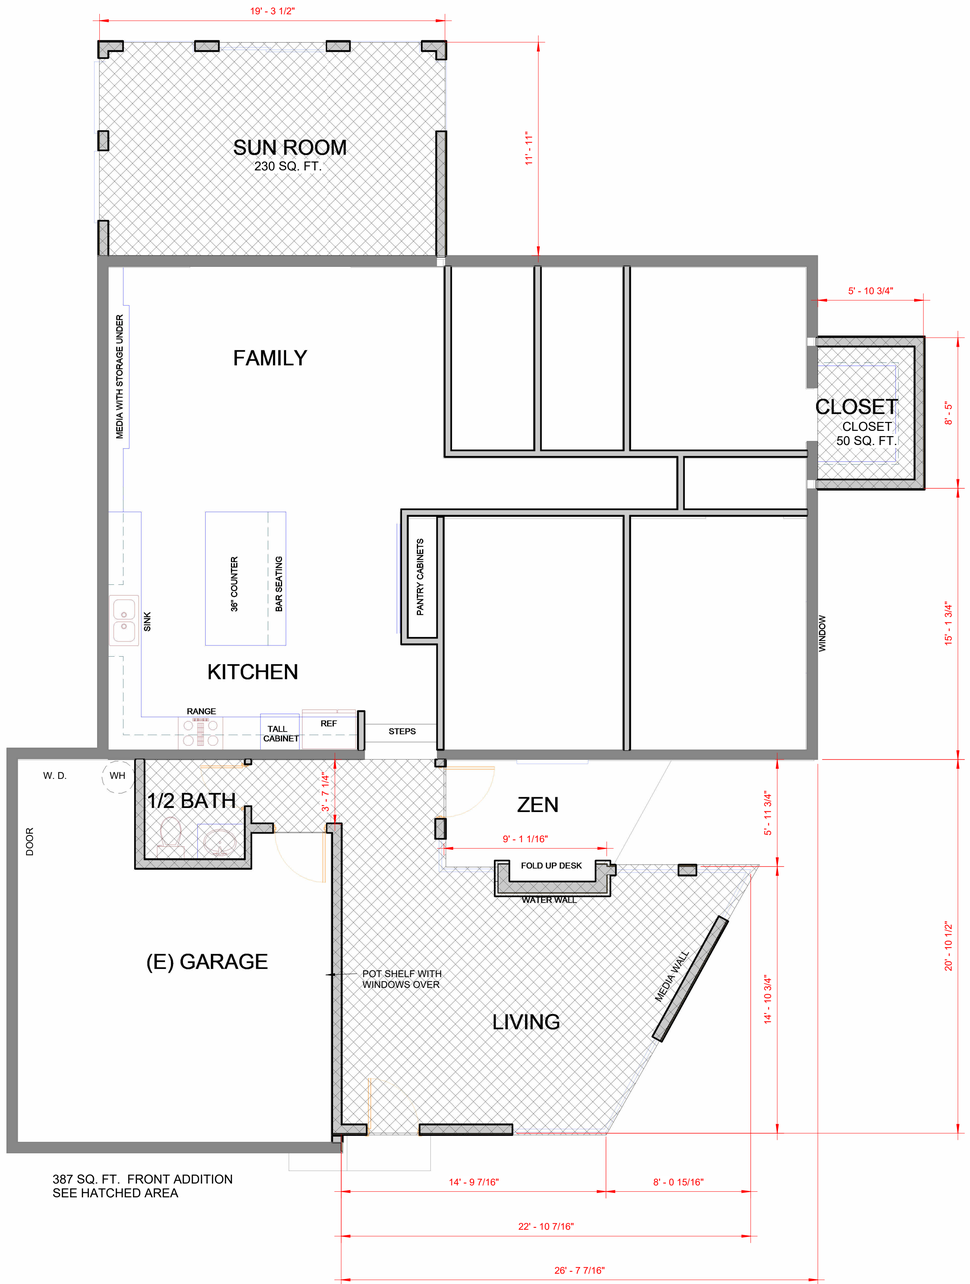

1 Level 1
1/4" = 1'-0"

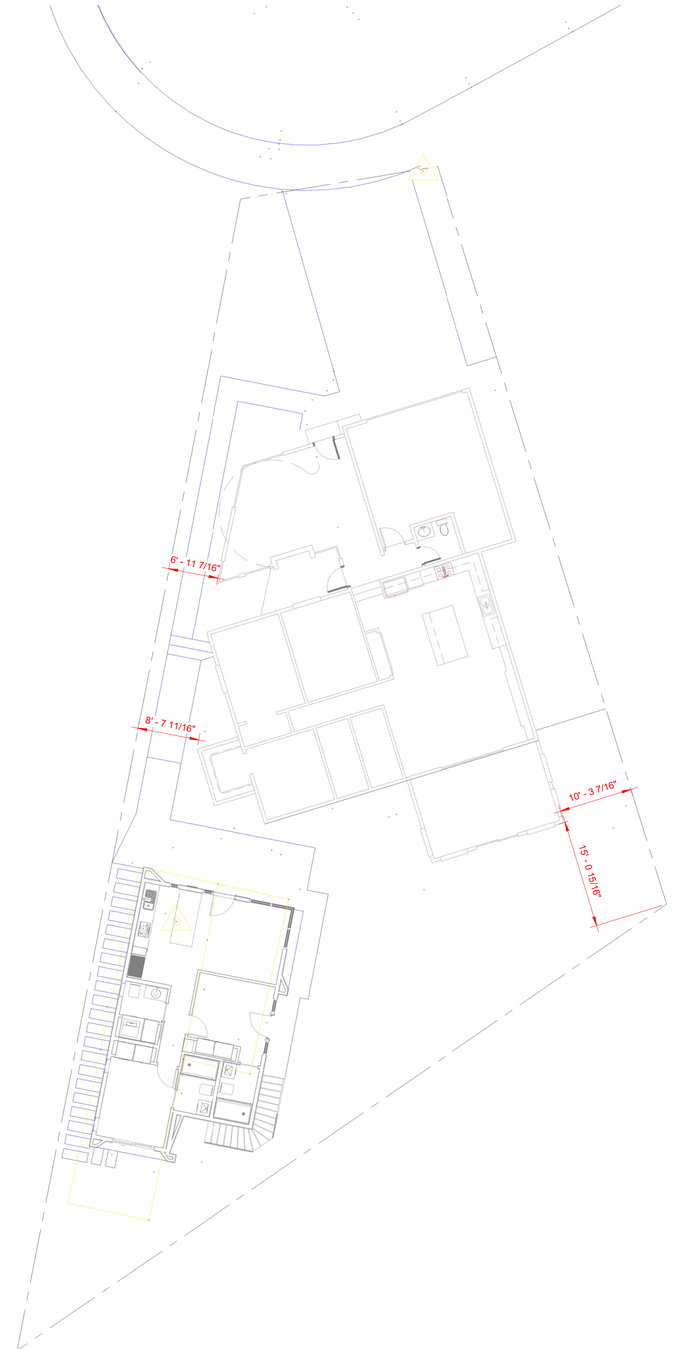

2 Prelim Site Plan
1" = 10'-0"

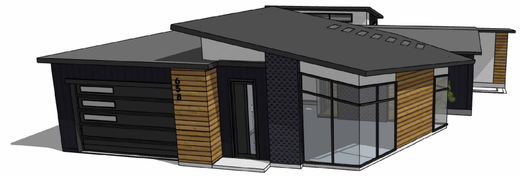

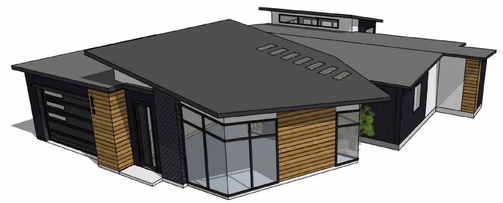

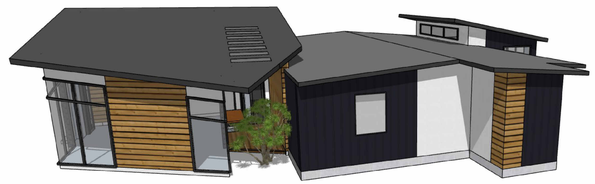

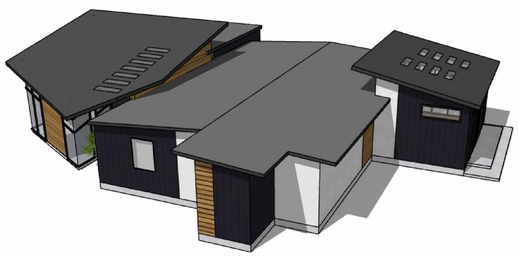

OUTKAST DESIGNS, LLC

www.outkastdesigns.com

ADDITION REV 1

MEMBER AIBD AMERICAN INSTITUTE of BUILDING DESIGN

No.	Description	Date

PRELIM V2

-

Project Number	9690-24
Date	1-24-25
Drawn By	SL

OutKast Designs | Po Box 30 Colusa,CA 95932 | scott@outkastdesigns.com

A101

Scale: As indicated

A101
PRELIM V2
ADDITION REV 1
3/17/2025 12:40:39 PM