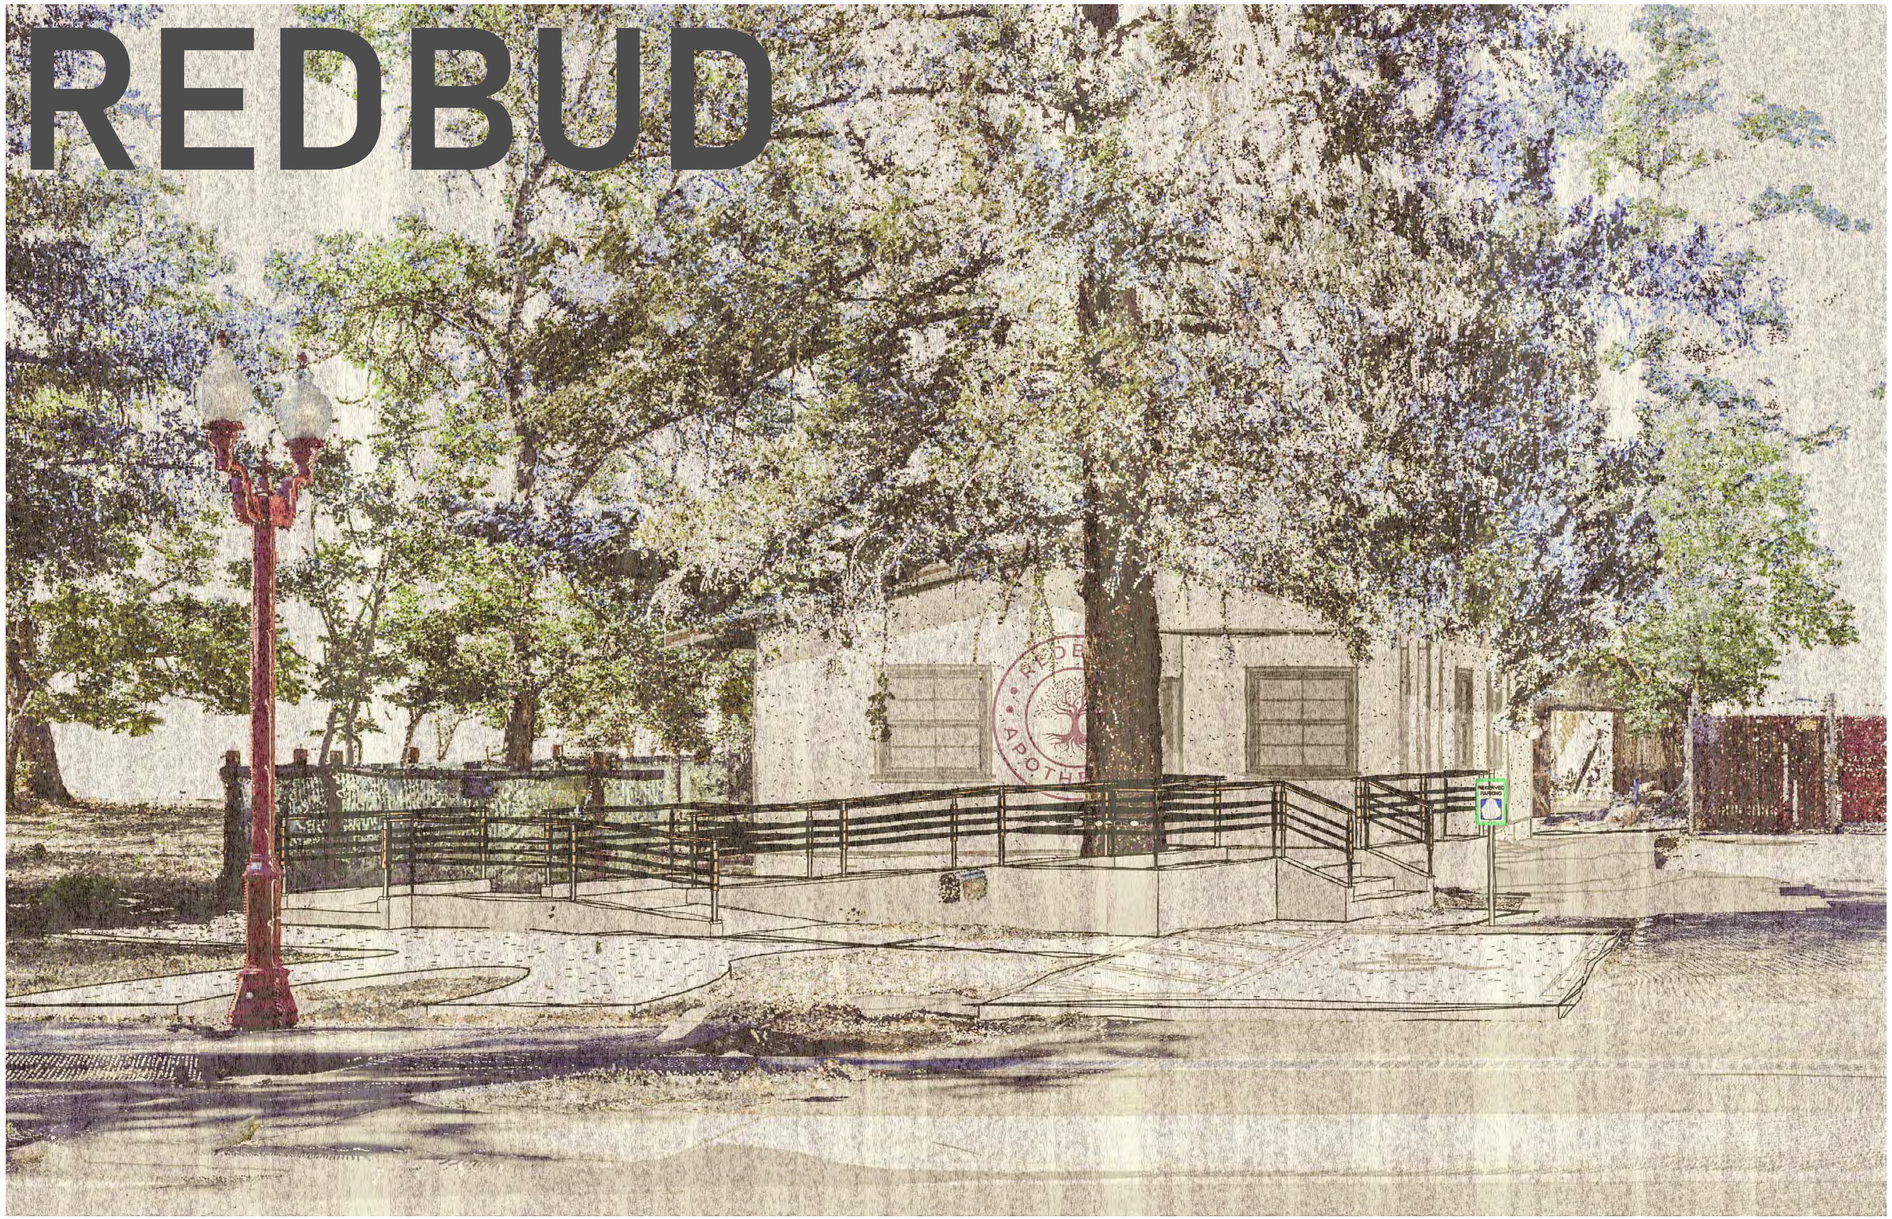

PROJECT CONTACTS

DESIGNER
Scott Lunsford
PO BOX 30
COLUSA,CA 95932
530-216-5050
scott@outkastdesigns.com

PROJECT SHEET INDEX

ARCHITECTURAL CONCEPTUAL

COVER SHEET - PROJECT INFORMATION
FLOOR AND BUILDING ELEVATIONS
IMPROVEMENT PLAN
FRONT ELEVATION
RIGHT ELEVATION
BACK ELEVATION
LEFT ELEVATION
CONCEPT SKETCH

PROJECT INFORMATION

FLOOR SQ FT	776

PROJECT SCOPE

1. ADD ADA REQUIRMENTS TO FRONT
2. ADD CONCRETE PARKING TO BACK
3. REPAIR AND ADD SUN DECK TO THE BACK
4. REMODEL BATHROOM TO COMPLY WITH ADA REQUIRMENTS
5. REMODEL KITCHEN TO BREAK ROOM
6. VERIFY FRONT DOOR ADA REQUIRMENTS
7. INTERIOR AND EXTERIOR PAINT
8. VERIFY EXISTING METAL ROOFING

OUTKAST DESIGNS, LLC

www.outkastdesigns.com

RedBud

MEMBER AIBD AMERICAN INSTITUTE of BUILDING DESIGN

No.	Description	Date

COVER SHEET

-

Project Number	9505-22
Date	7-18=22
Drawn By	SL
Scale	

OutKast Designs | Po Box 30 Colusa,CA 95932 | scott@outkastdesigns.com

A100

8/1/2022 4:27:38 PM

A100 COVER SHEET RedBud

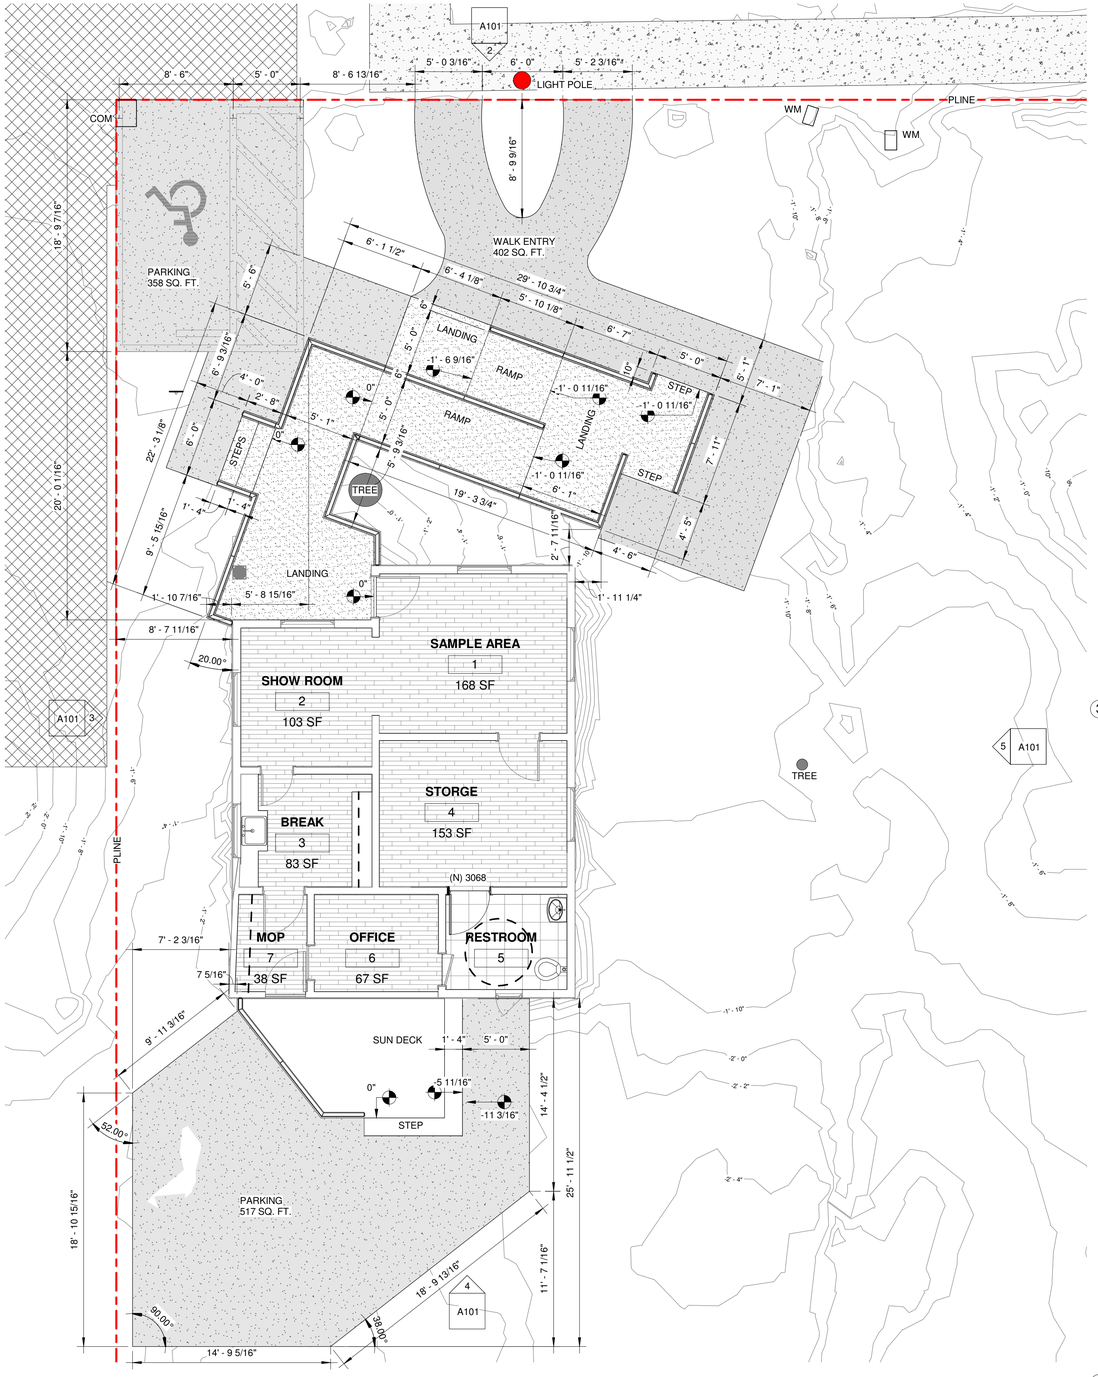

1 Level 1
3/16" = 1'-0"

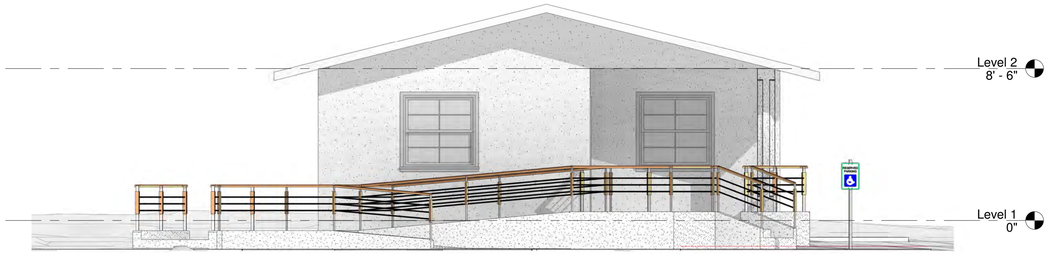

2 FRONT CD
1/4" = 1'-0"

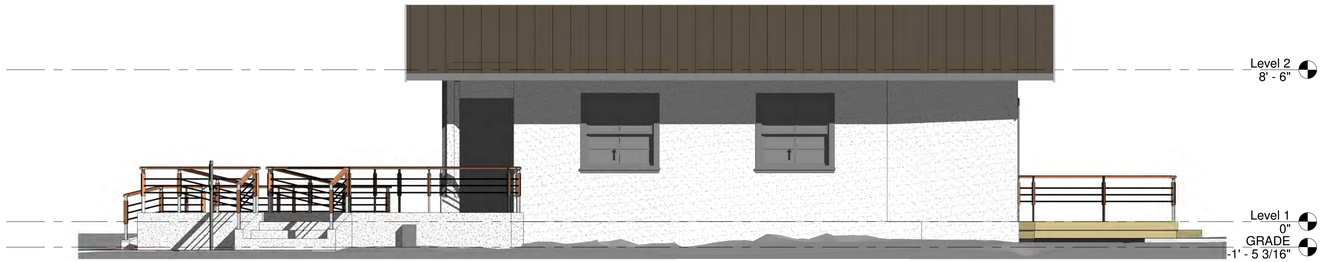

3 RIGHT CD
1/4" = 1'-0"

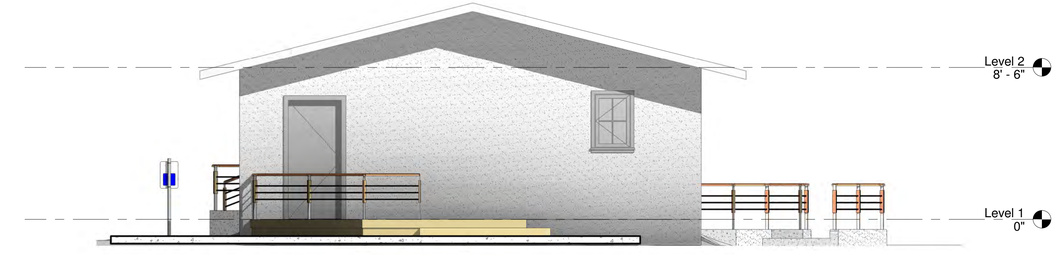

4 BACK CD
1/4" = 1'-0"

5 LEFT CD
1/4" = 1'-0"

OUTKAST DESIGNS, LLC

www.outkastdesigns.com

RedBud

MEMBER AIBD AMERICAN INSTITUTE of BUILDING DESIGN

No.	Description	Date

FLOOR & ELEVATION PLAN

-

Project Number	9505-22
Date	7-18=22
Drawn By	SL

OutKast Designs | Po Box 30 Colusa,CA 95932 | scott@outkastdesigns.com

Scale As indicated

A101

A101 FLOOR & ELEVATION PLAN RedBud

8/1/2022 8:51:57 PM

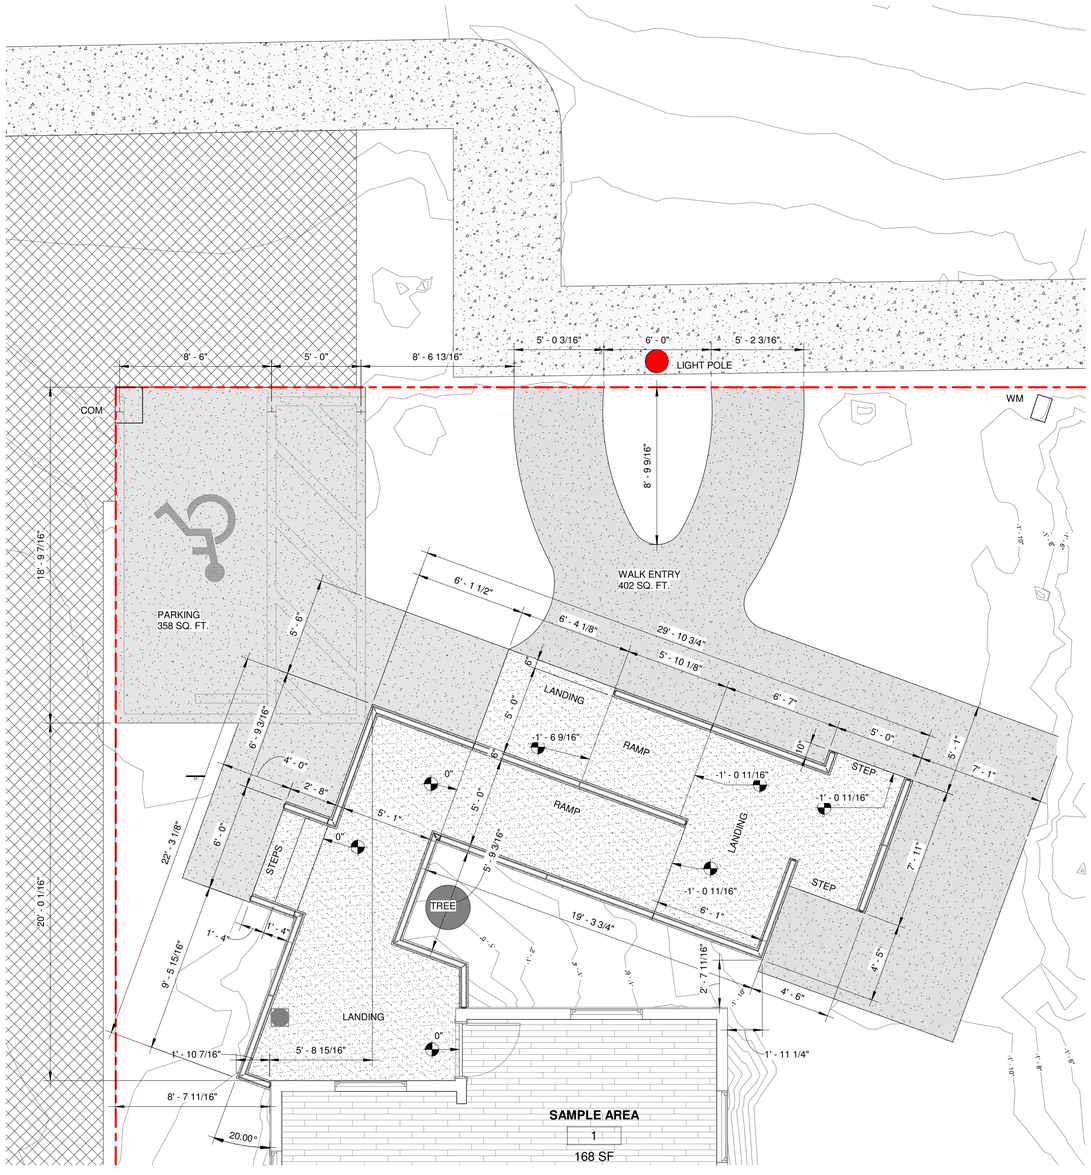

1 ADA RAMP
1/4" = 1'-0"

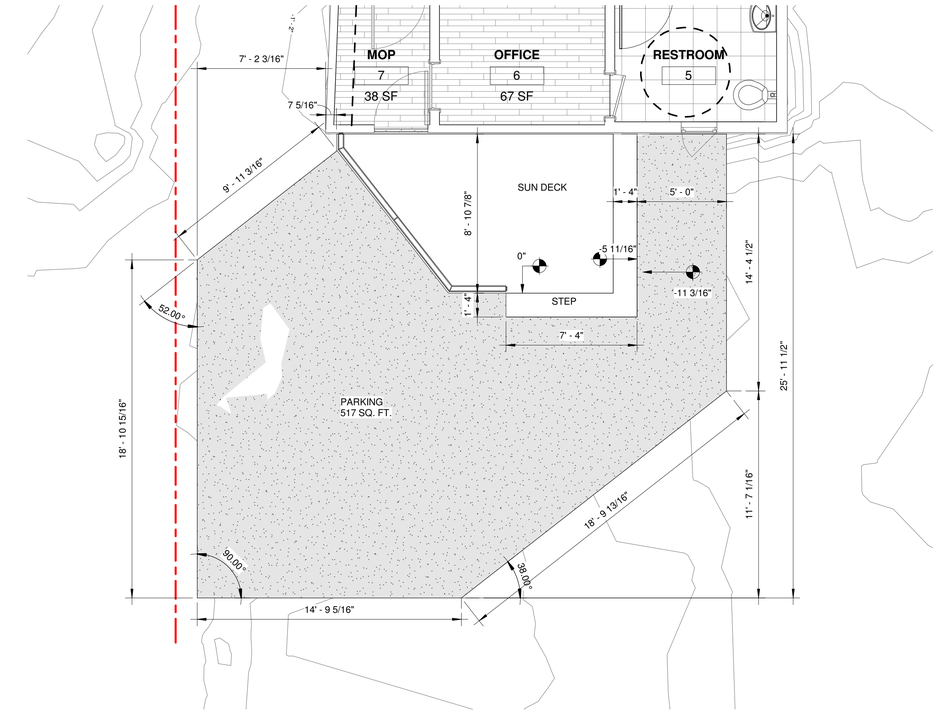

2 SUN DECK
1/4" = 1'-0"

OUTKAST DESIGNS, LLC

www.outkastdesigns.com

RedBud

MEMBER AIBD AMERICAN INSTITUTE of BUILDING DESIGN

No.	Description	Date

INPROVMENT PLAN

-

Project Number	9505-22
Date	7-18=22
Drawn By	SL

OutKast Designs | Po Box 30 Colusa,CA 95932 | scott@outkastdesigns.com

A101.2

Scale 1/4" = 1'-0"

8/1/2022 8:51:58 PM

A101.2 INPROVMENT PLAN RedBud

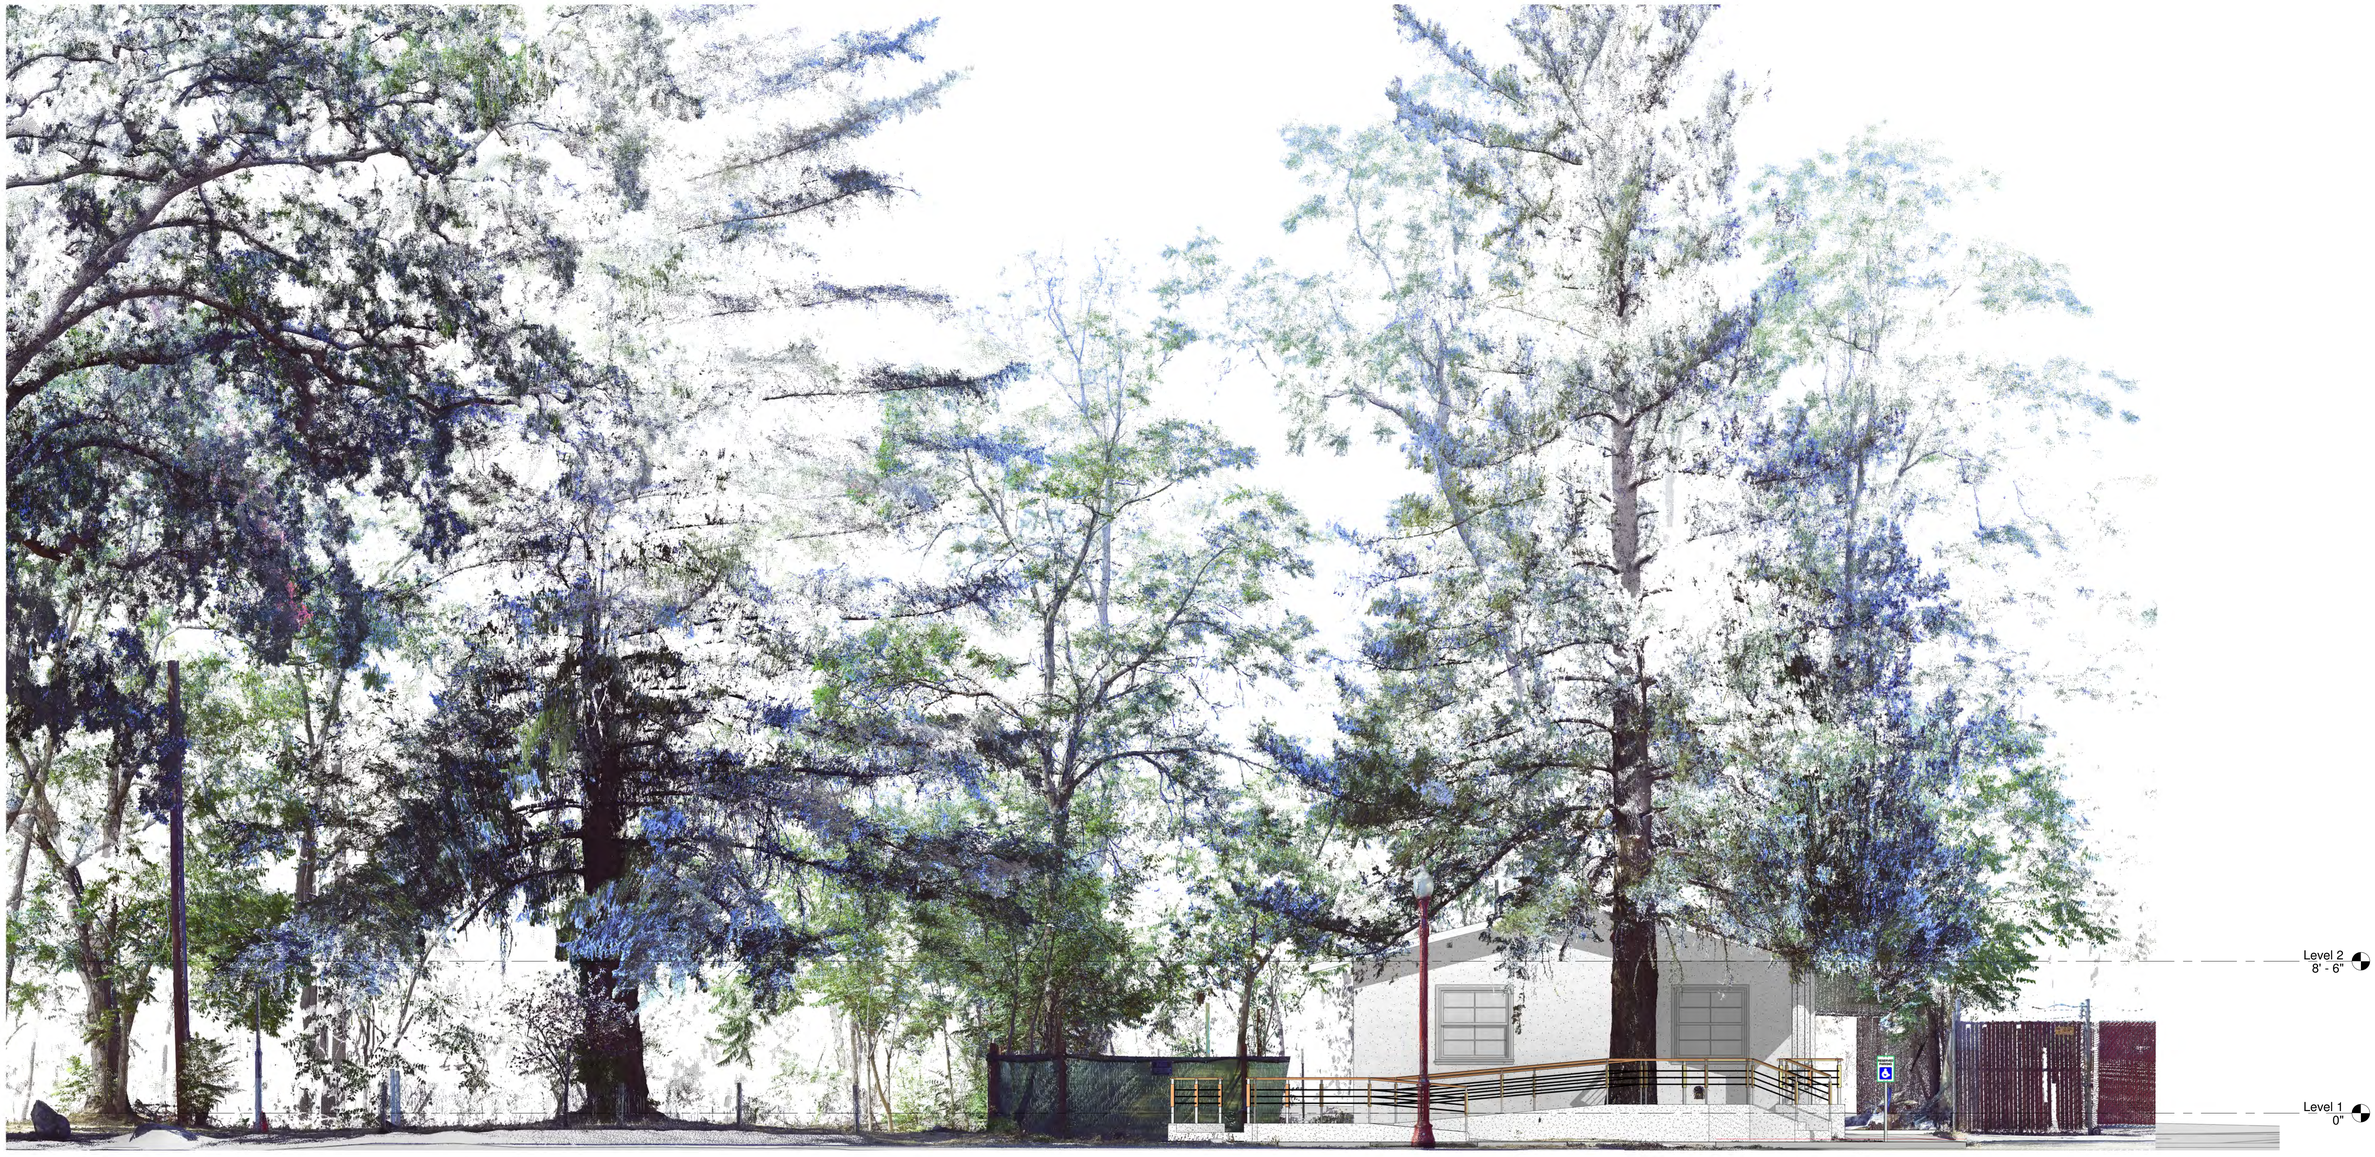

1 FRONT
1/4" = 1'-0"

OUTKAST
DESIGNS, LLC

www.outkastdesigns.com

RedBud

MEMBER
AIBD
AMERICAN INSTITUTE of BUILDING DESIGN

No.	Description	Date

FRONT ELEVATION

-

Project Number	9505-22
Date	7-18=22
Drawn By	SL

OutKast Designs | Po Box 30 Colusa,CA 95932 | scott@outkastdesigns.com

Scale 1/4" = 1'-0"

A102

A102 FRONT ELEVATION RedBud

8/1/2022 9:02:48 PM

1 RIGHT
1/4" = 1'-0"

A103

RIGHT ELEVATION

RedBud

8/1/2022 9:17:41 PM

OUTKAST
DESIGNS, LLC

www.outkastdesigns.com

RedBud

MEMBER
AIBD
AMERICAN INSTITUTE of BUILDING DESIGN

No.	Description	Date

RIGHT ELEVATION

-

Project Number	9505-22
Date	7-18=22
Drawn By	SL

OutKast Designs | Po Box 30 Colusa,CA 95932 | scott@outkastdesigns.com

Scale 1/4" = 1'-0"

A103

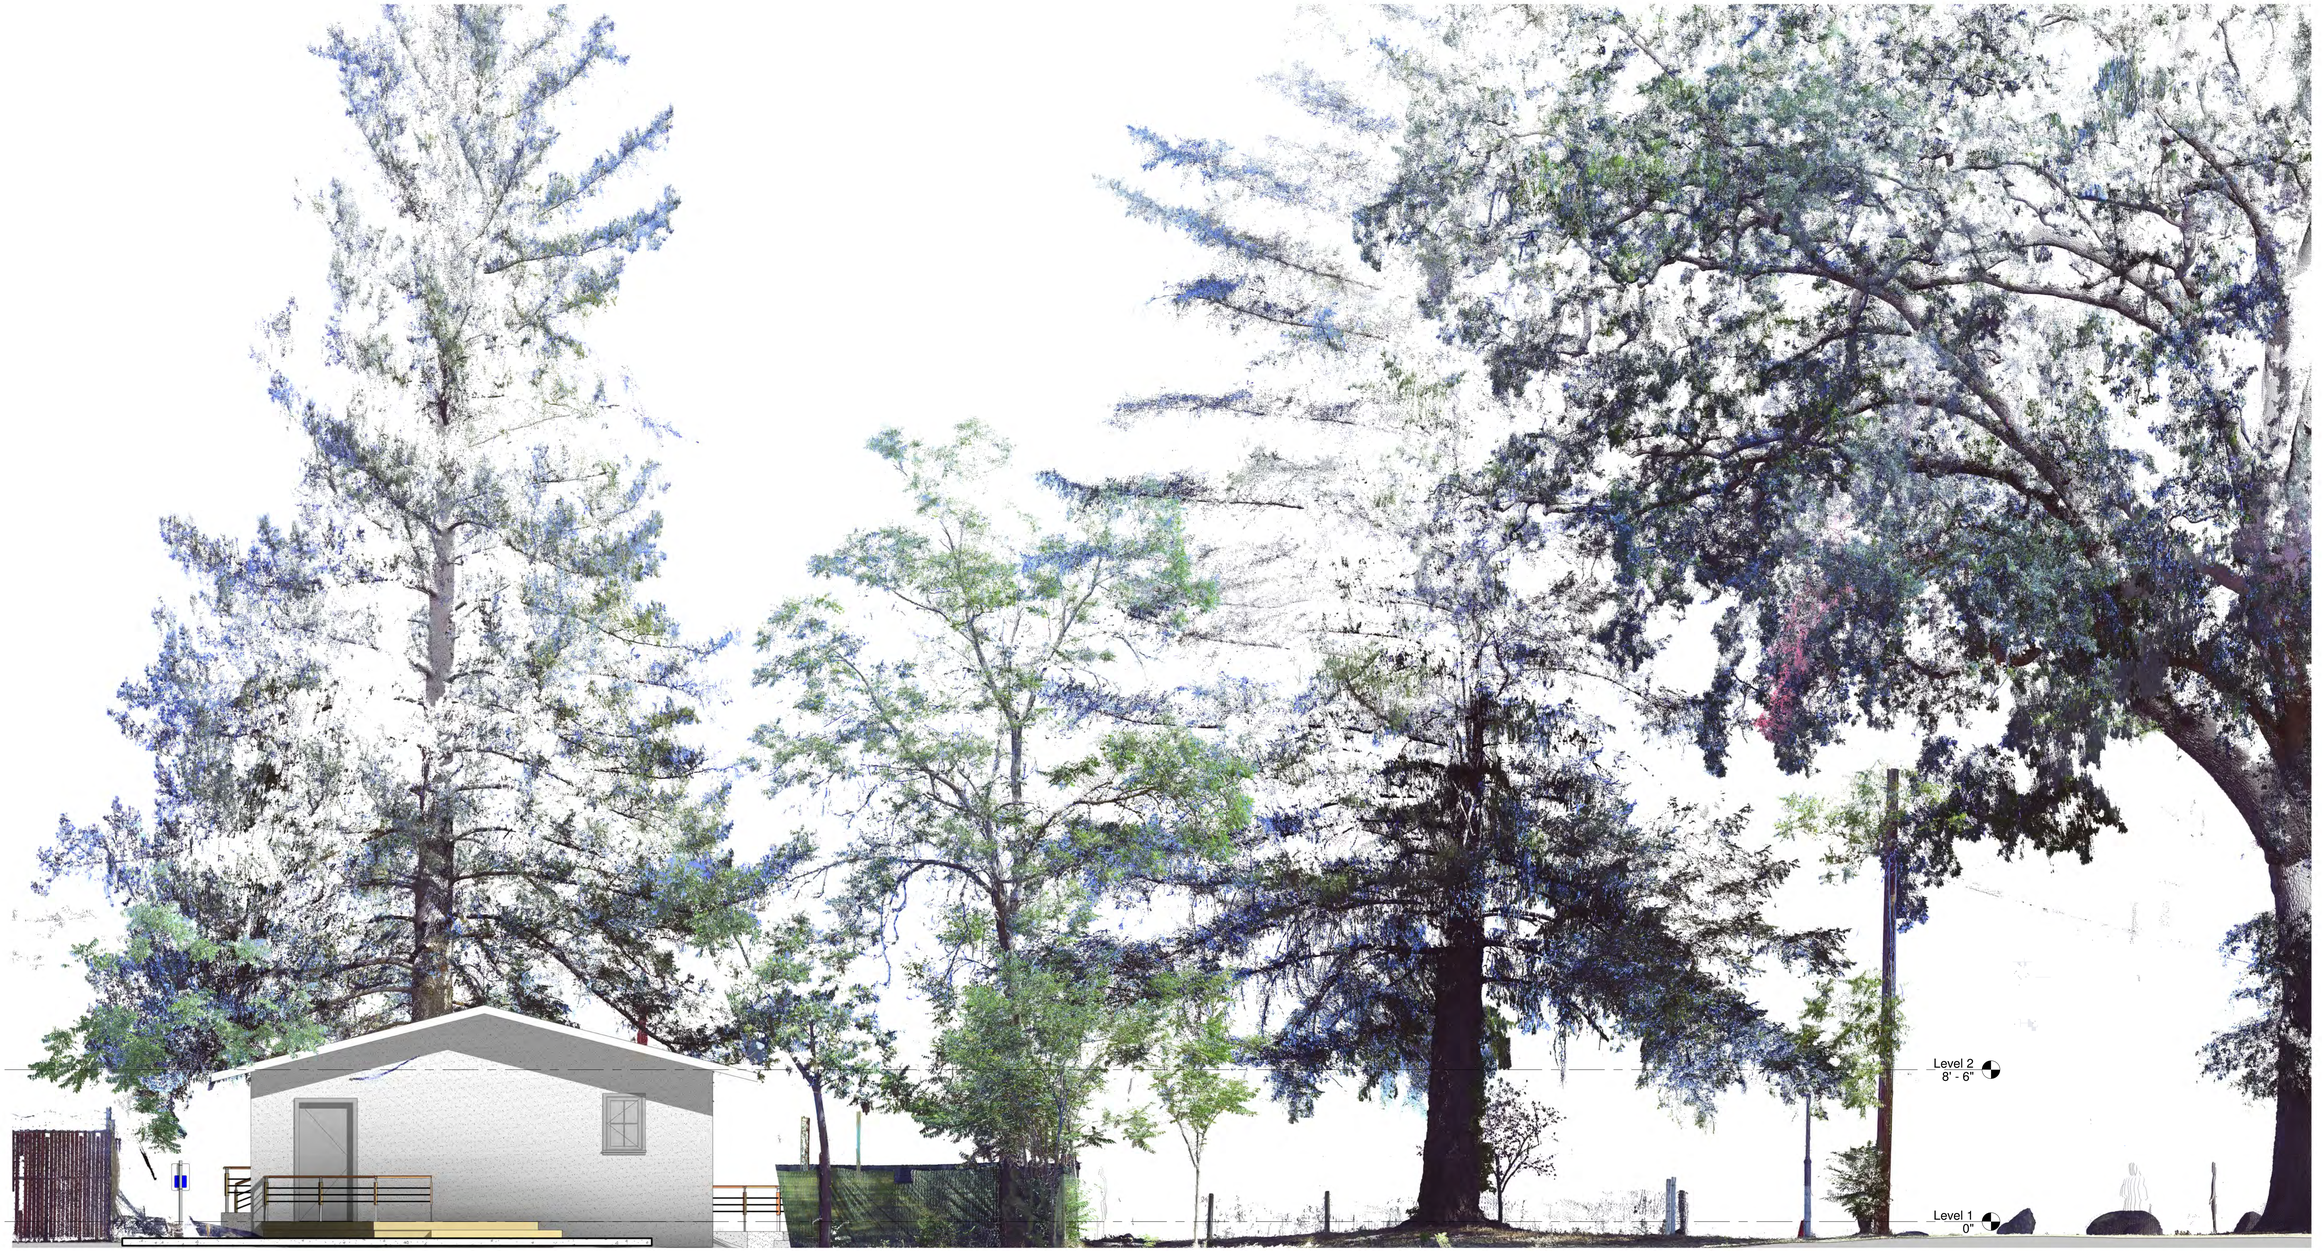

1 BACK
1/4" = 1'-0"

OUTKAST
DESIGNS, LLC

www.outkastdesigns.com

RedBud

MEMBER
AIBD
AMERICAN INSTITUTE of BUILDING DESIGN

No.	Description	Date

BACK ELEVATION

-

Project Number	9505-22
Date	7-18=22
Drawn By	SL

OutKast Designs | Po Box 30 Colusa,CA 95932 | scott@outkastdesigns.com

Scale 1/4" = 1'-0"

A104

A104
BACK ELEVATION
RedBud
8/1/2022 9:32:57 PM

1 LEFT
1/4" = 1'-0"

OUTKAST DESIGNS, LLC

www.outkastdesigns.com

RedBud

MEMBER AIBD AMERICAN INSTITUTE of BUILDING DESIGN

U.S. GREEN BUILDING COUNCIL MEMBER

No.	Description	Date

LEFT ELEVATION

-

Project Number	9505-22
Date	7-18=22
Drawn By	Author

OutKast Designs | Po Box 30 Colusa,CA 95932 | scott@outkastdesigns.com

A105

Scale 1/4" = 1'-0"

A105 LEFT ELEVATION RedBud 8/1/2022 9:47:57 PM

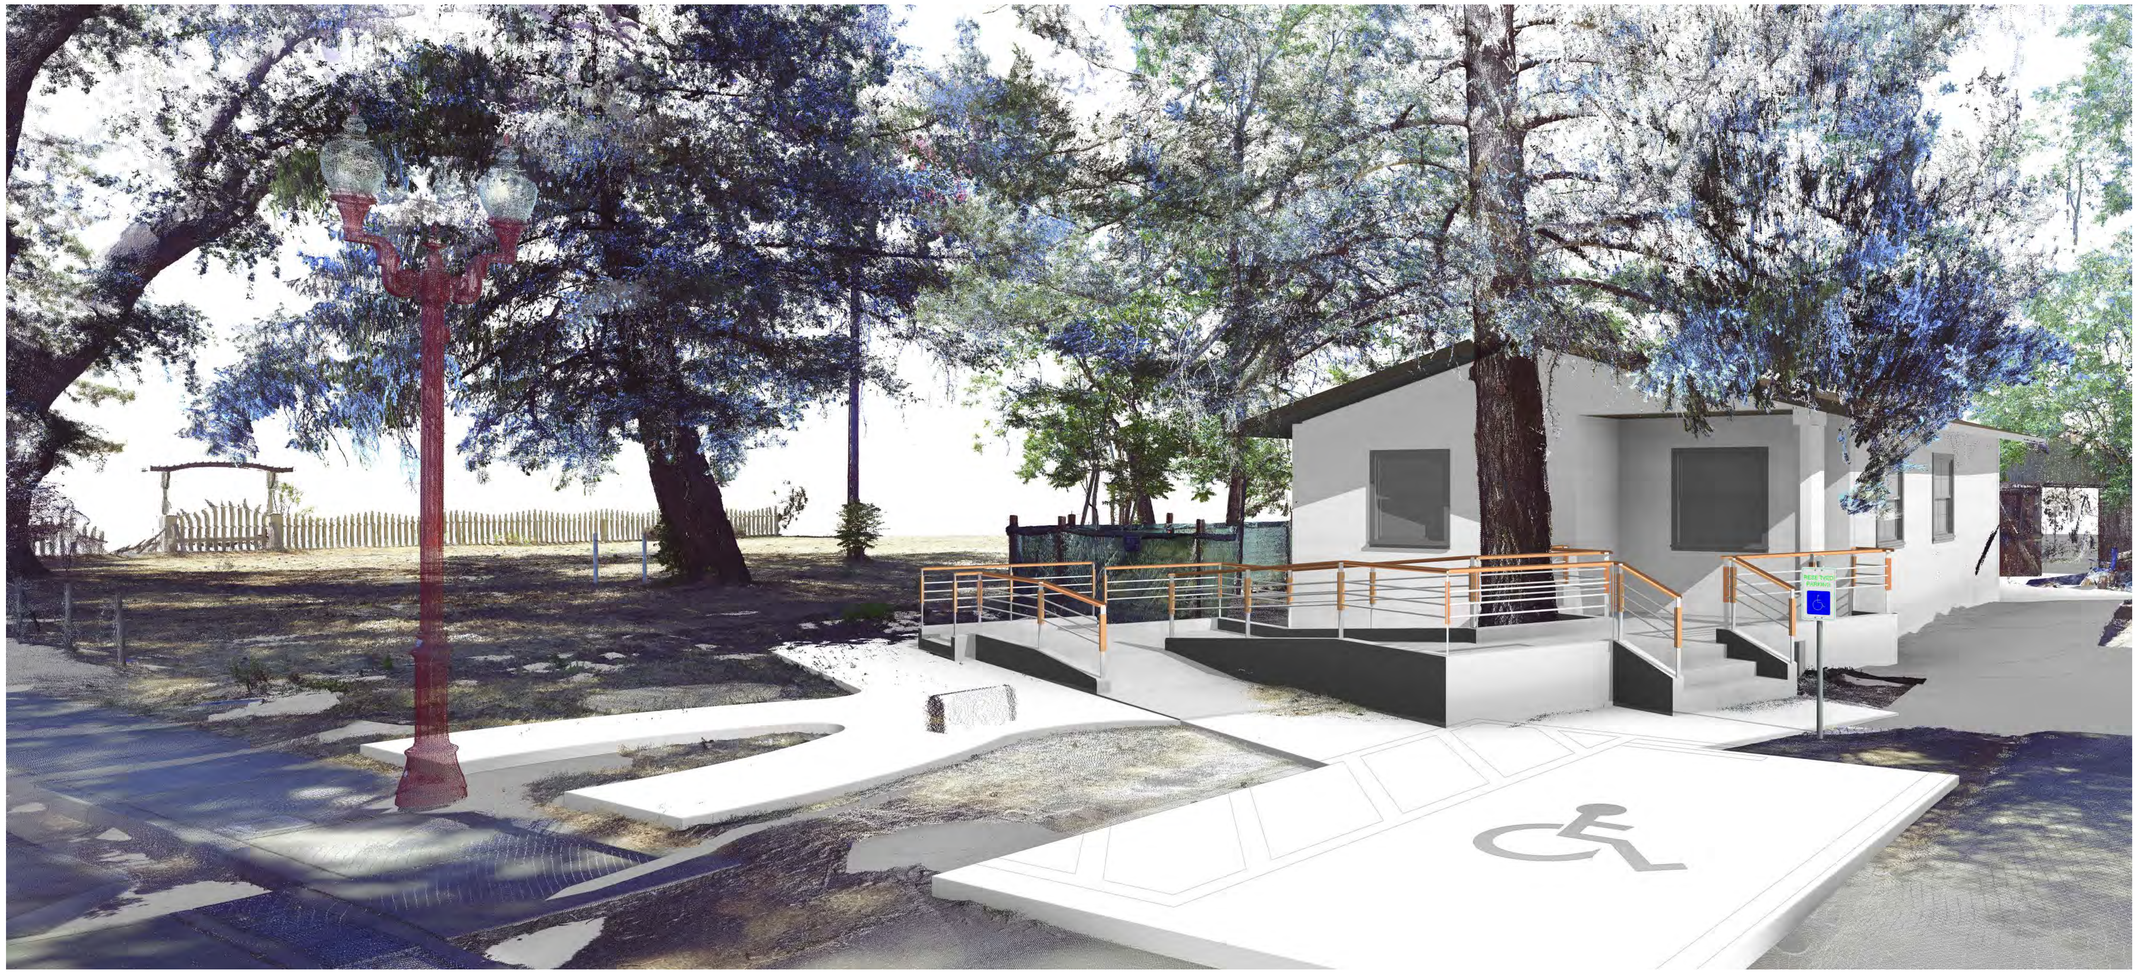

1 IMAGE 1
12" = 1'-0"

OUTKAST DESIGNS, LLC

www.outkastdesigns.com

RedBud

MEMBER AIBD AMERICAN INSTITUTE of BUILDING DESIGN

No.	Description	Date

CONCEPT SKETCH

-

Project Number	9505-22
Date	7-18=22
Drawn By	Author

OutKast Designs | Po Box 30 Colusa,CA 95932 | scott@outkastdesigns.com

Scale 12" = 1'-0"

A106

RedBud

CONCEPT SKETCH

A106

8/1/2022 5:29:43 PM