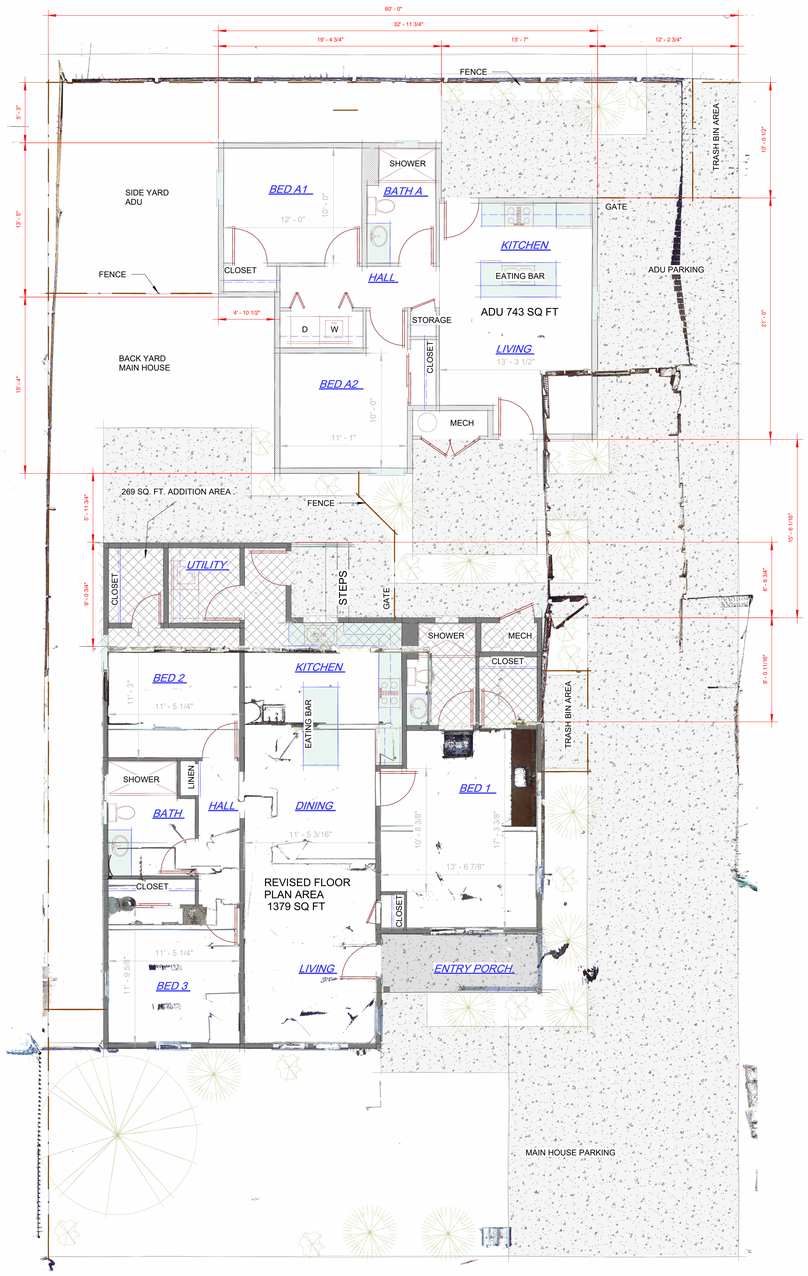

1 Level 1 SCAN WITH ADU RV4
3/16" = 1'-0"

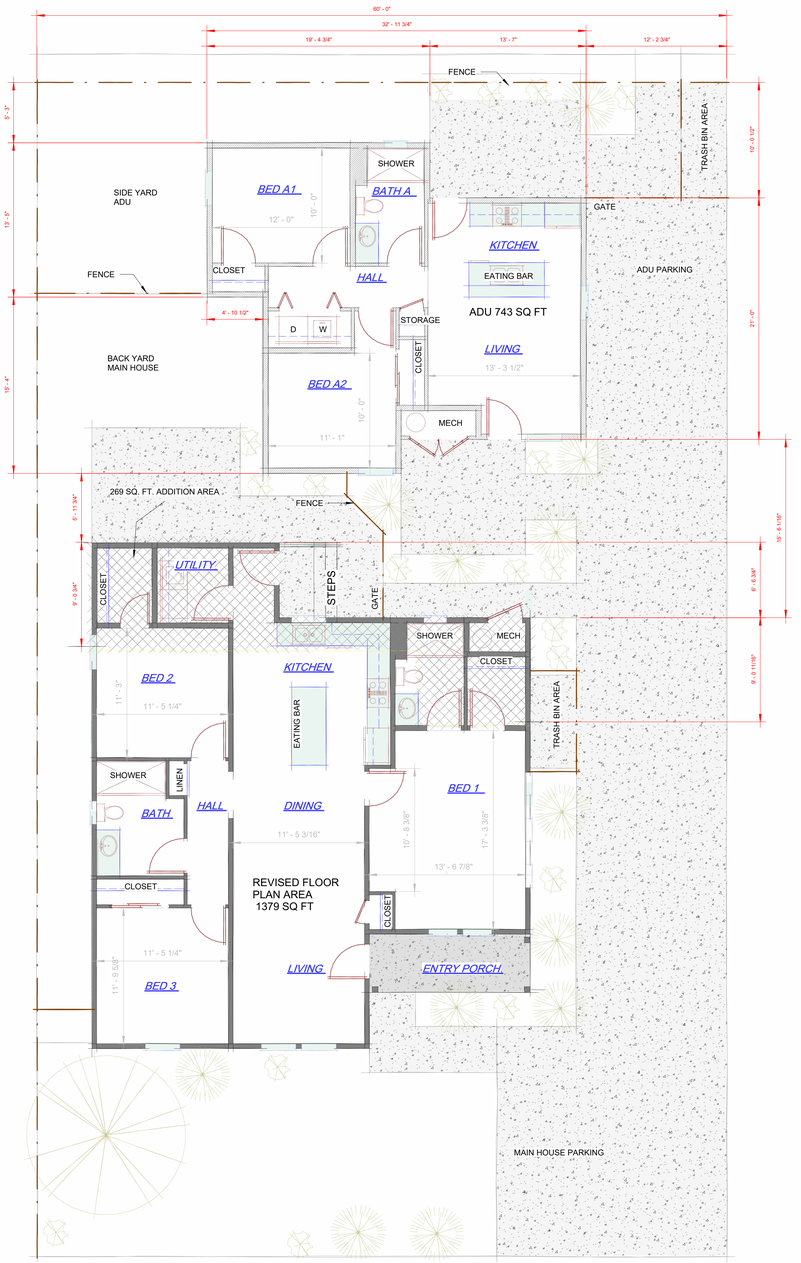

2 Level 1 ADU RV4
3/16" = 1'-0"

OUTKAST DESIGNS, LLC
www.outkastdesigns.com

92 PERCY AVE

MEMBER AIBD AMERICAN INSTITUTE of BUILDING DESIGN

No.	Description	Date

REVISED FLOOR PLAN

-	
Project Number	9742-25
Date	5-24-25
Drawn By	SL
Scale	3/16" = 1'-0"

OutKast Designs | PO Box 30 | Colusa CA | 95932 | scott@outkastdesigns.com

A107

6/4/2025 8:26:16 AM