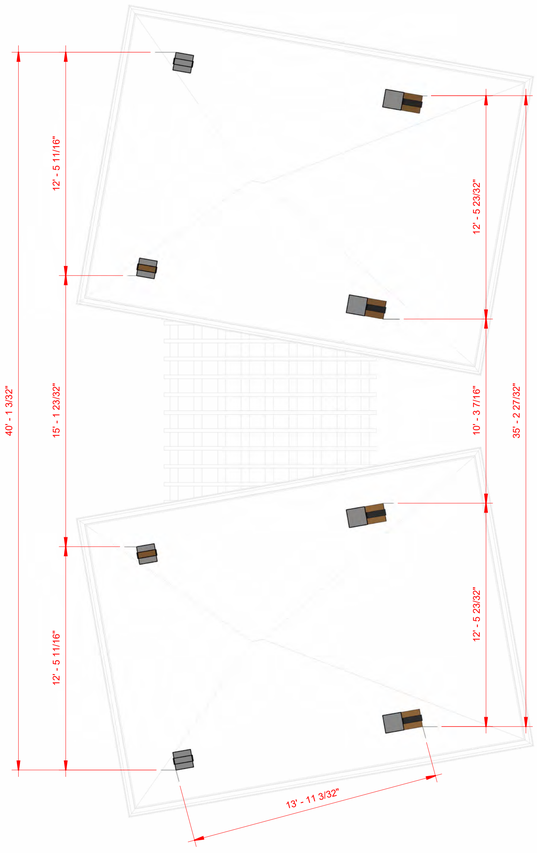

A302 4

A302 3

1 A302

2 A302

1 Level 1
1/4" = 1'-0"

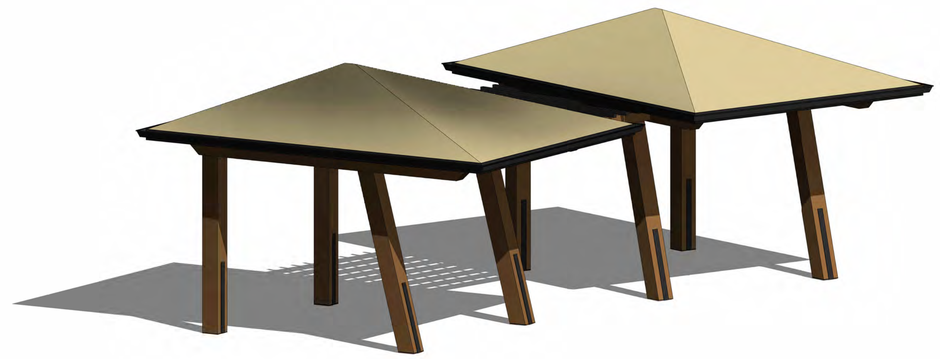

2 {3D}

A301

POST LAYOUT PLAN

CABANA BANANA

8/1/2024 4:51:31 PM

OUTKAST
DESIGNS, LLC

www.outkastdesigns.com

CABANA BANANA

MEMBER
AIBD
AMERICAN INSTITUTE of BUILDING DESIGN

No.	Description	Date

POST LAYOUT PLAN

-

Project Number	9670-23
Date	8-1-24
Drawn By	SL

OutKast Designs | Po Box 30 Colusa,CA 95932 | scott@outkastdesigns.com

A301

Scale 1/4" = 1'-0"

1 FRONT
1/4" = 1'-0"

2 LEFT
1/4" = 1'-0"

3 BACK
1/4" = 1'-0"

4 RIGHT
1/4" = 1'-0"

OUTKAST DESIGNS, LLC

www.outkastdesigns.com

CABANA BANANA

MEMBER AIBD AMERICAN INSTITUTE of BUILDING DESIGN

No.	Description	Date

ELEVATIONS

-

Project Number	9670-23
Date	8-1-24
Drawn By	SL

OutKast Designs | Po Box 30 Colusa,CA 95932 | scott@outkastdesigns.com

Scale 1/4" = 1'-0"

A302

A302 ELEVATIONS CABANA BANANA

8/1/2024 4:51:35 PM

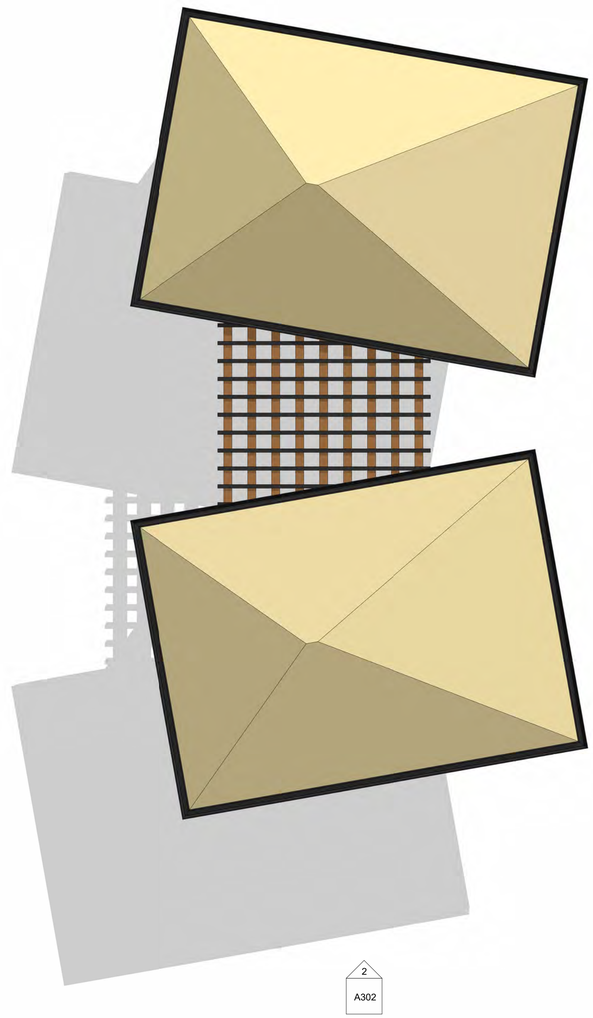

1 ROOF
1/4" = 1'-0"

OUTKAST
DESIGNS, LLC

www.outkastdesigns.com

CABANA BANANA

MEMBER
AIBD
AMERICAN INSTITUTE of BUILDING DESIGN

No.	Description	Date

ROOF

-

Project Number	9670-23
Date	8-1-24
Drawn By	SL

OutKast Designs | Po Box 30 Colusa,CA 95932 | scott@outkastdesigns.com

Scale 1/4" = 1'-0"

A303

8/1/2024 4:51:39 PM