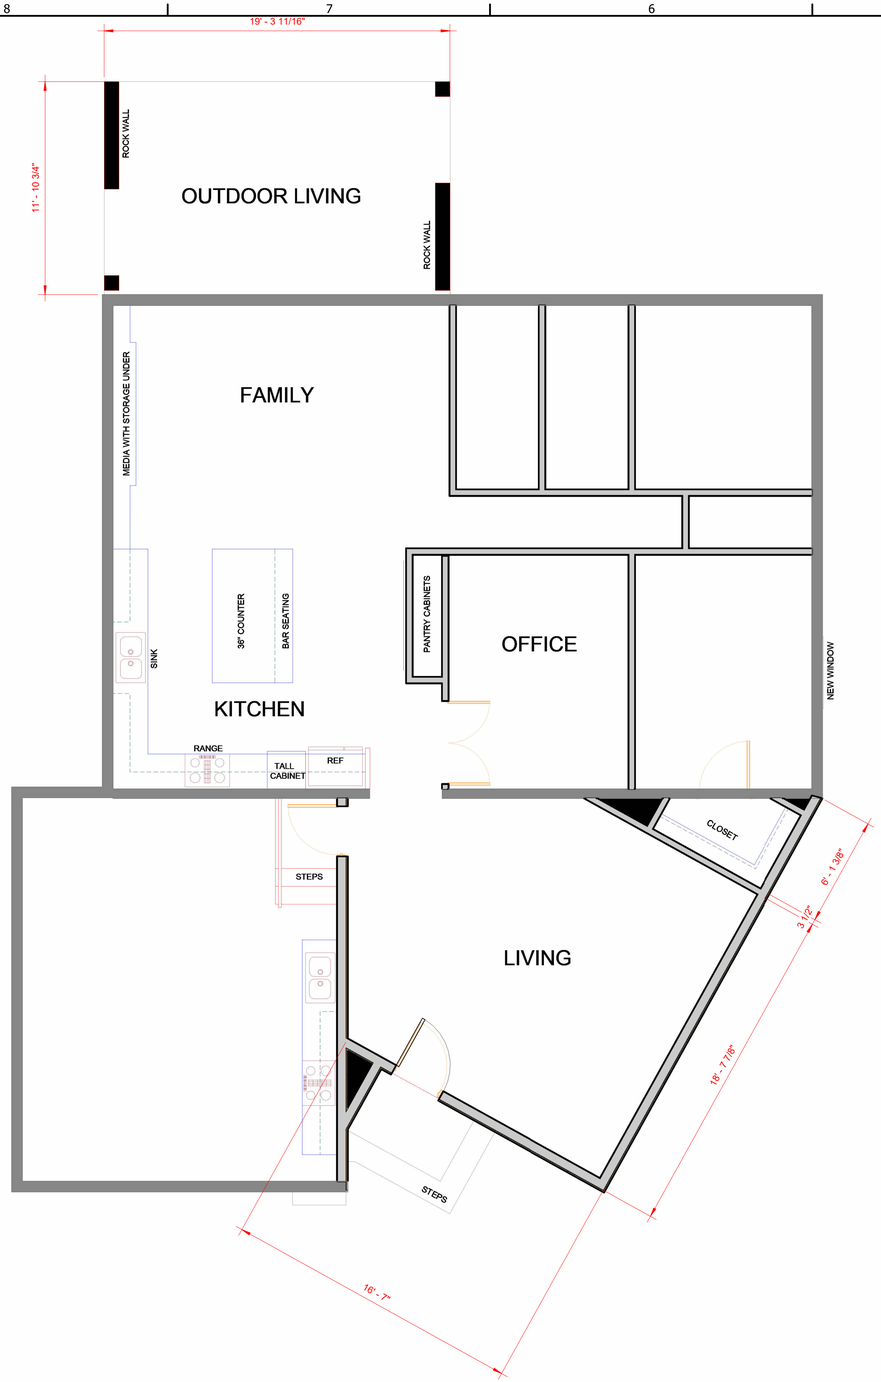


1 Level 1
1/4" = 1'-0"

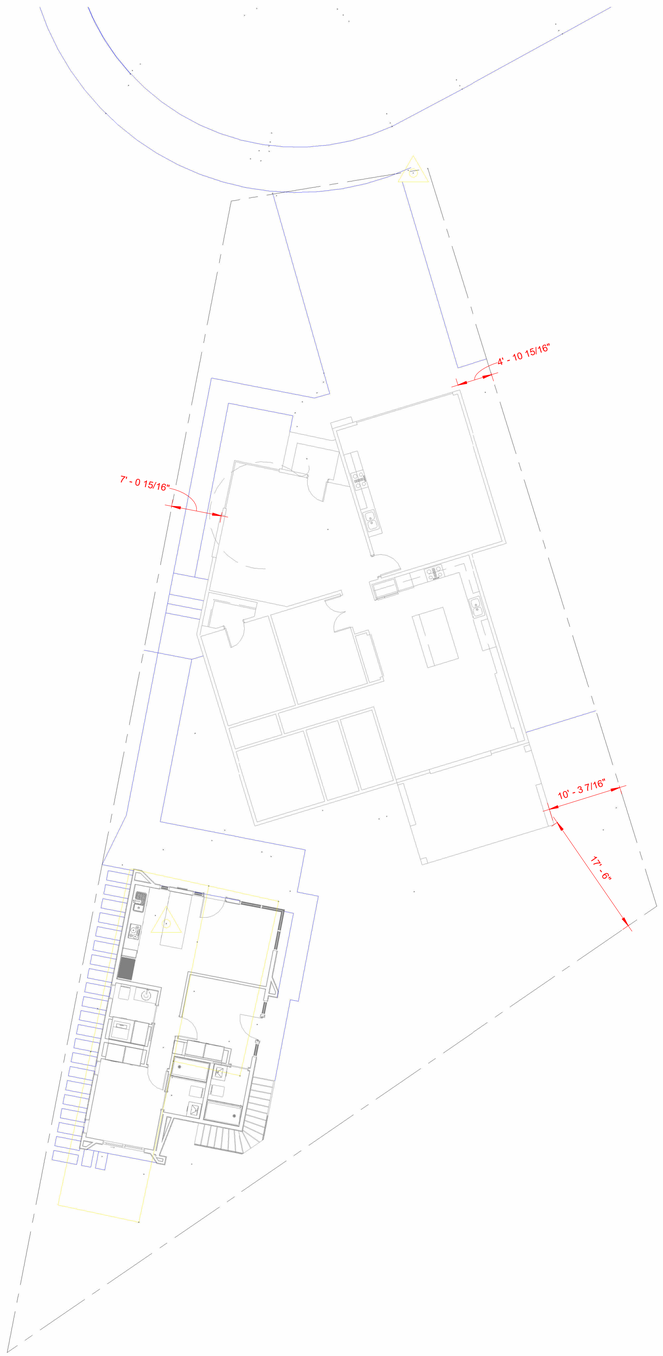


2 Prelim Site Plan
1" = 10'-0"

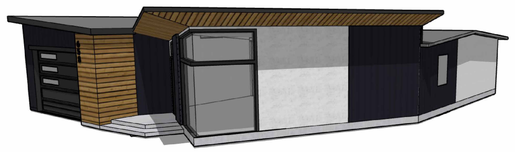

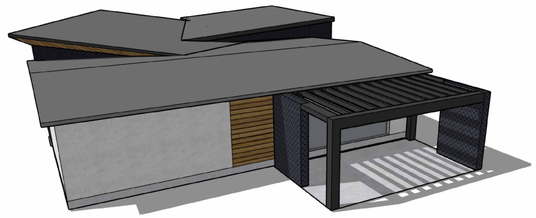

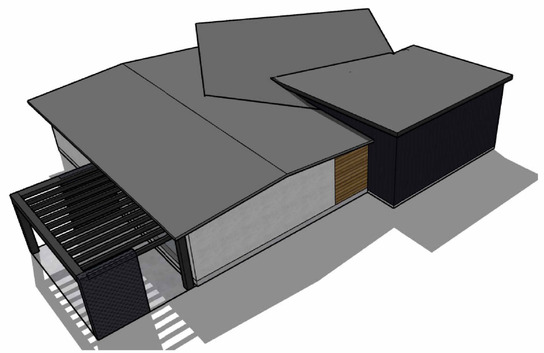

www.outkastdesigns.com

# ADDITION REV 1

OUTKAST DESIGNS, LLC

MEMBER AIBD AMERICAN INSTITUTE of BUILDING DESIGN

| No. | Description | Date |
|---|---|---|
| | | |

## PRELIM 1

-

| | |
|---|---|
| Project Number | 9690-24 |
| Date | 1-24-25 |
| Drawn By | SL |

OutKast Designs | Po Box 30 Colusa,CA 95932 | scott@outkastdesigns.com

# A101

Scale: As indicated

A101
PRELIM 1
ADDITION REV 1
1/31/2025 10:40:24 AM