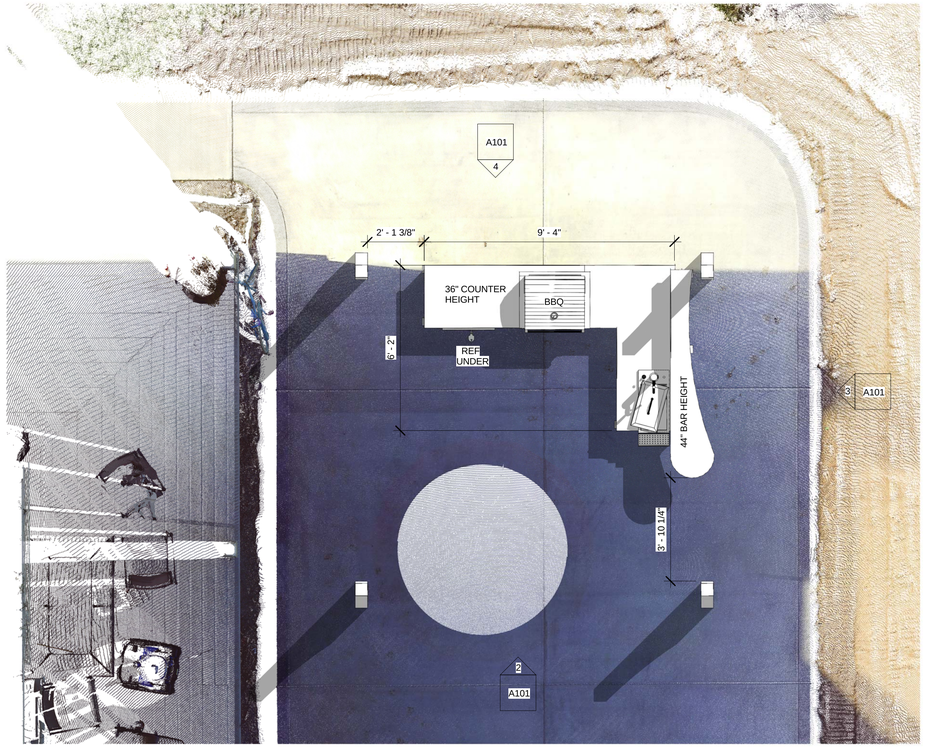

1 Level 1
3/8" = 1'-0"

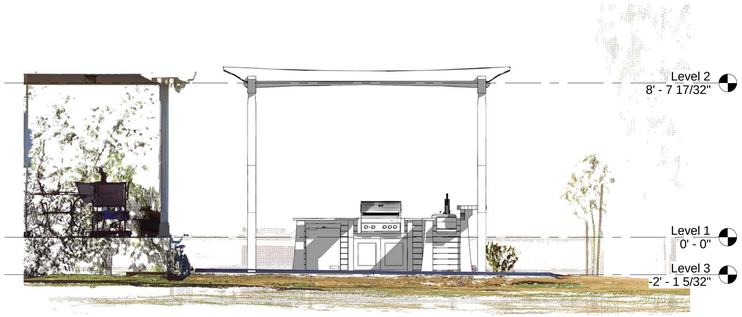

2 South
1/4" = 1'-0"

3 East
1/4" = 1'-0"

5 3D View 1

4 North
1/4" = 1'-0"

OUTKAST DESIGNS, LLC
www.outkastdesigns.com

OUTDOOR KITCHEN

MEMBER AIBD AMERICAN INSTITUTE of BUILDING DESIGN

No.	Description	Date

CONCEPT

Owner

Address
Address
Address
Phone

Project Number	9251–17
Date	8–5–17
Drawn By	SL

OutKast Designs | Po Box 30 Colusa,CA 95932 | scott@outkastdesigns.com

A101

Scale As indicated

8/5/2017 2:06:11 PM

A101 CONCEPT OUTDOOR KITCHEN