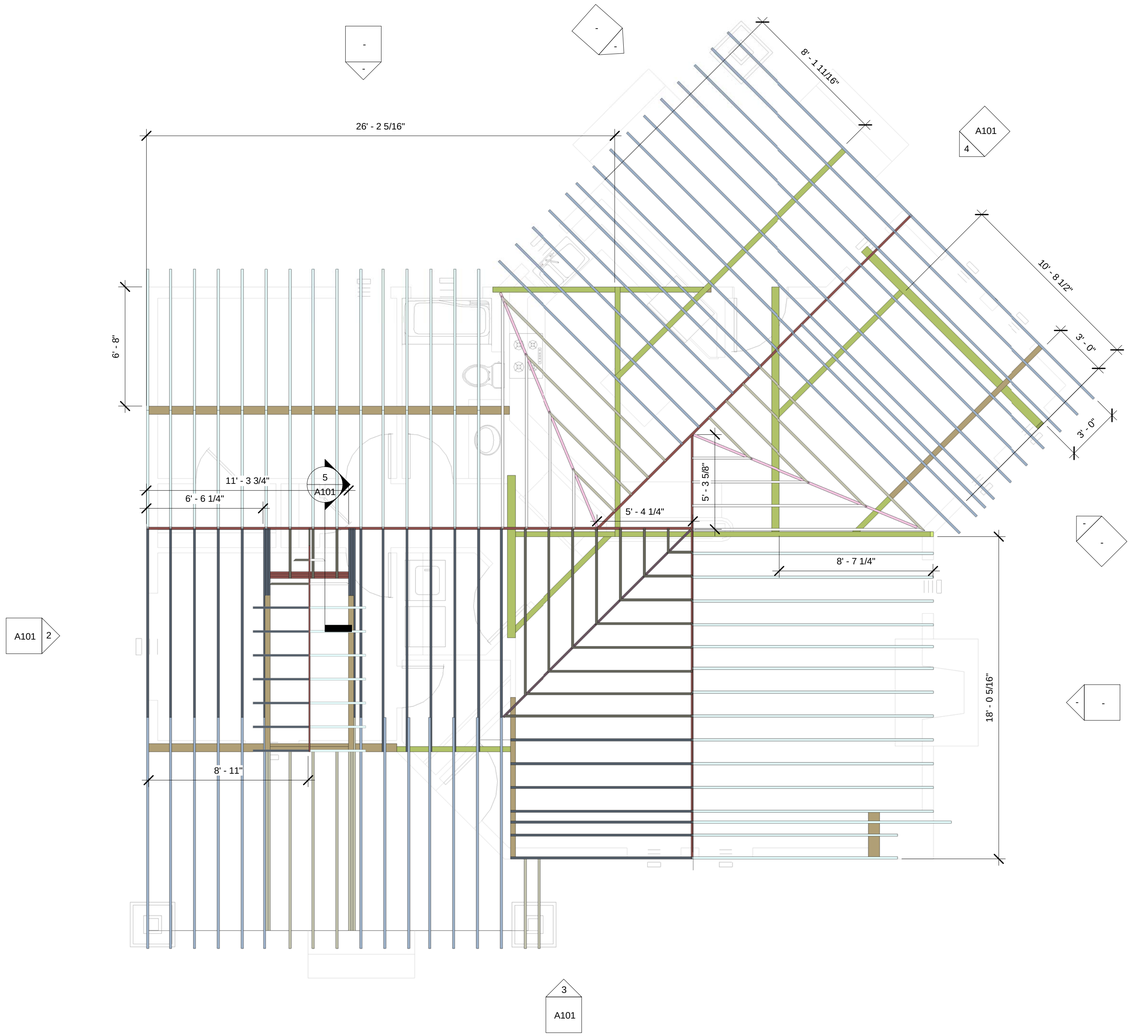

1 Site
1/4" = 1'-0"

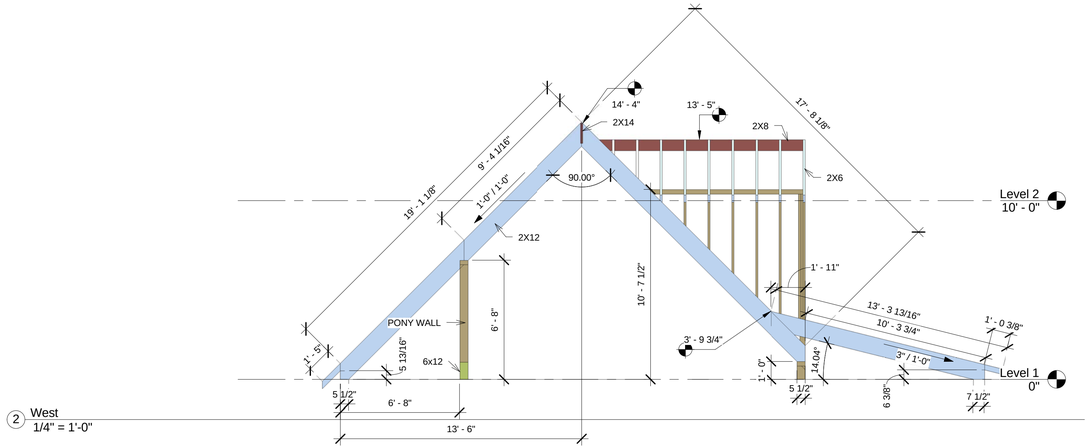

2 West
1/4" = 1'-0"

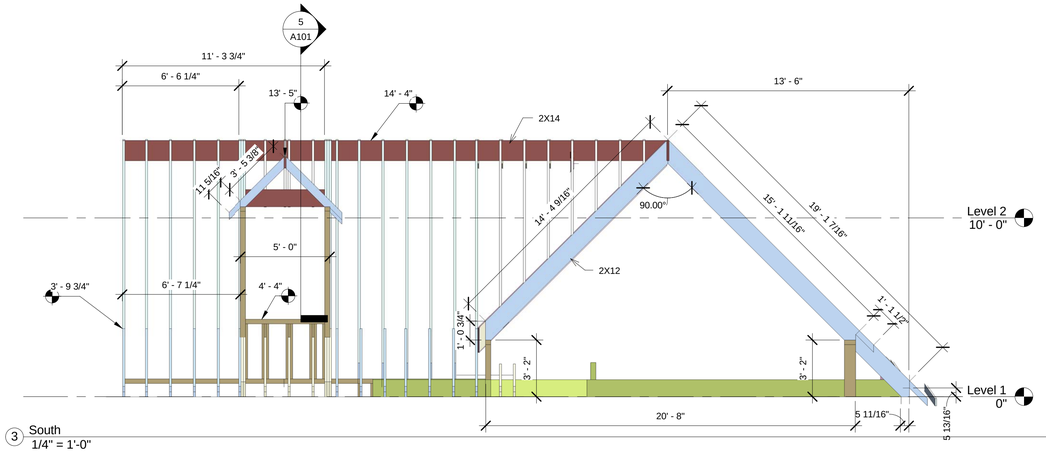

3 South
1/4" = 1'-0"

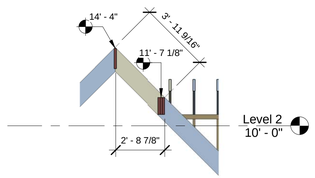

5 Section 1
1/4" = 1'-0"

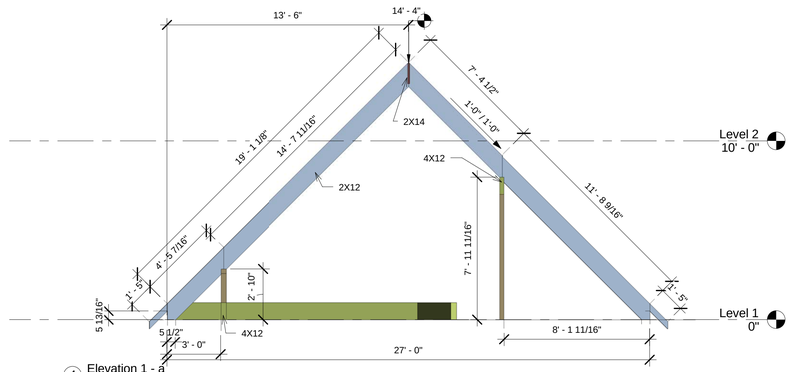

4 Elevation 1 - a
1/4" = 1'-0"

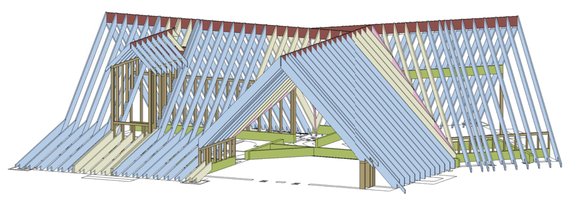

6 {3D}

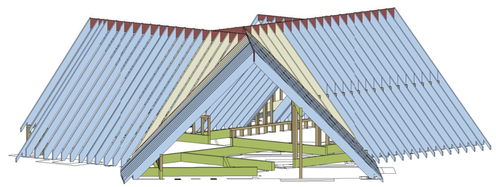

7 {3D} Copy 1

Outkast designs
www.outkastdesigns.com

Steve's Place

MEMBER AIBD AMERICAN INSTITUTE of BUILDING DESIGN

No.	Description	Date

Roof Frame

Owner

Address
Address
Address
Phone

Project Number	Project Number
Date	Issue Date
Drawn By	Author

OutKast Designs | PO Box 414 | Colusa CA | 95932 | scott@outkastdesigns.com

Scale 1/4" = 1'-0"

A101

A101 Roof Frame Steve's Place

9/28/2016 2:01:31 PM