Tax Area Code 52-003

# 14-34

# SUTTER WEST

Phase, ONE, TWO AND THREE

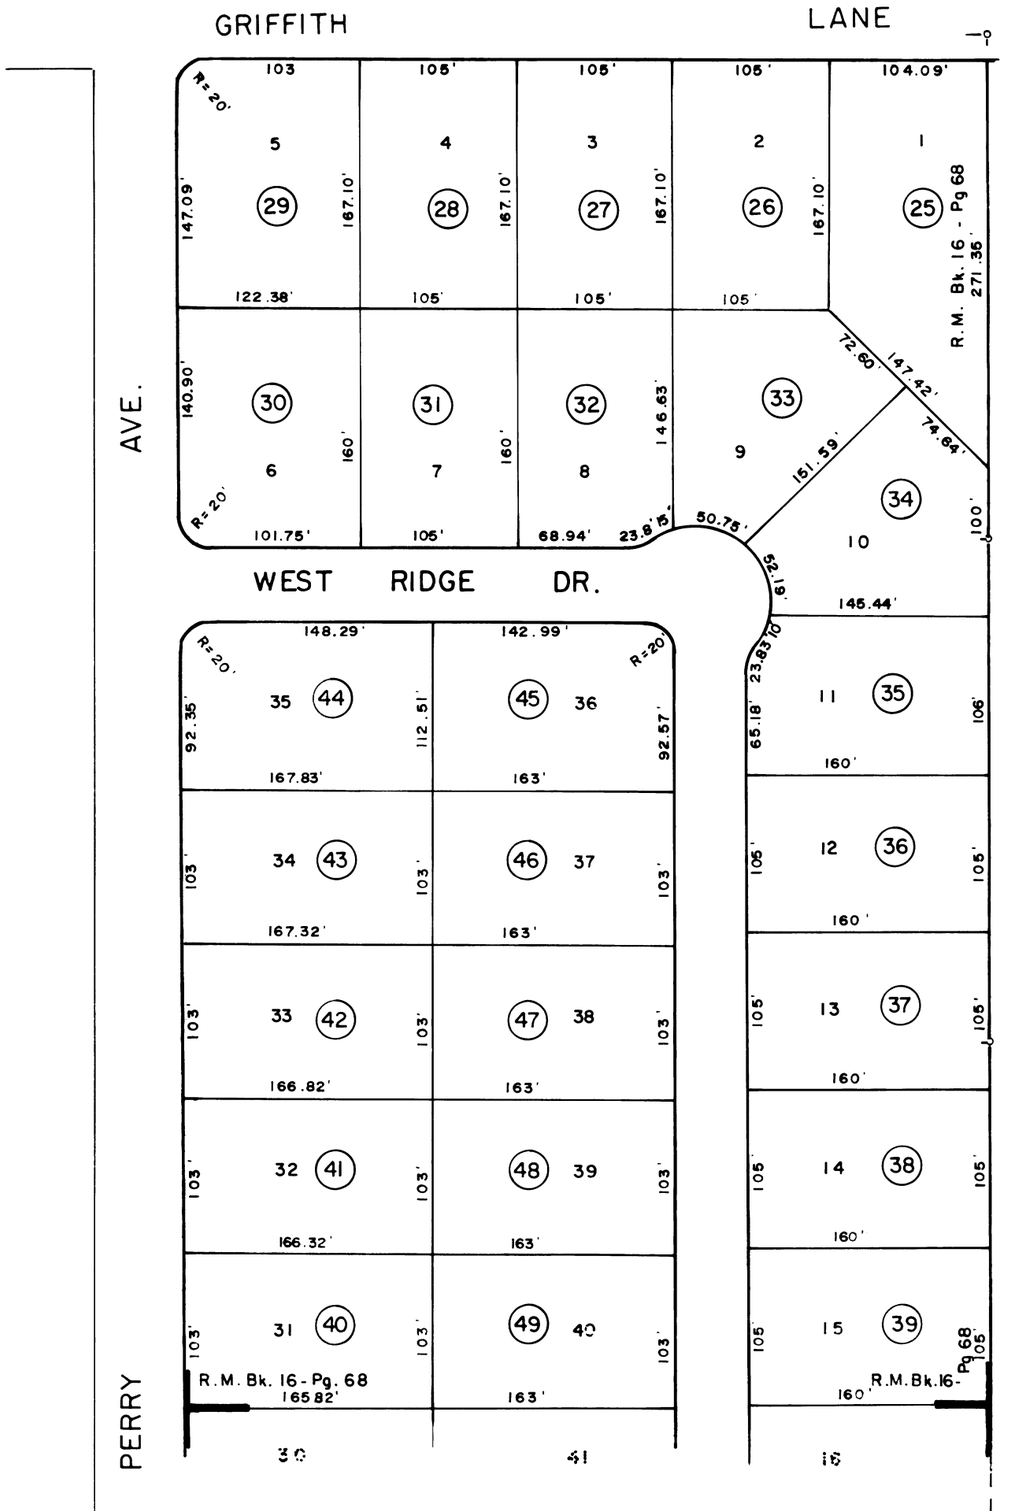


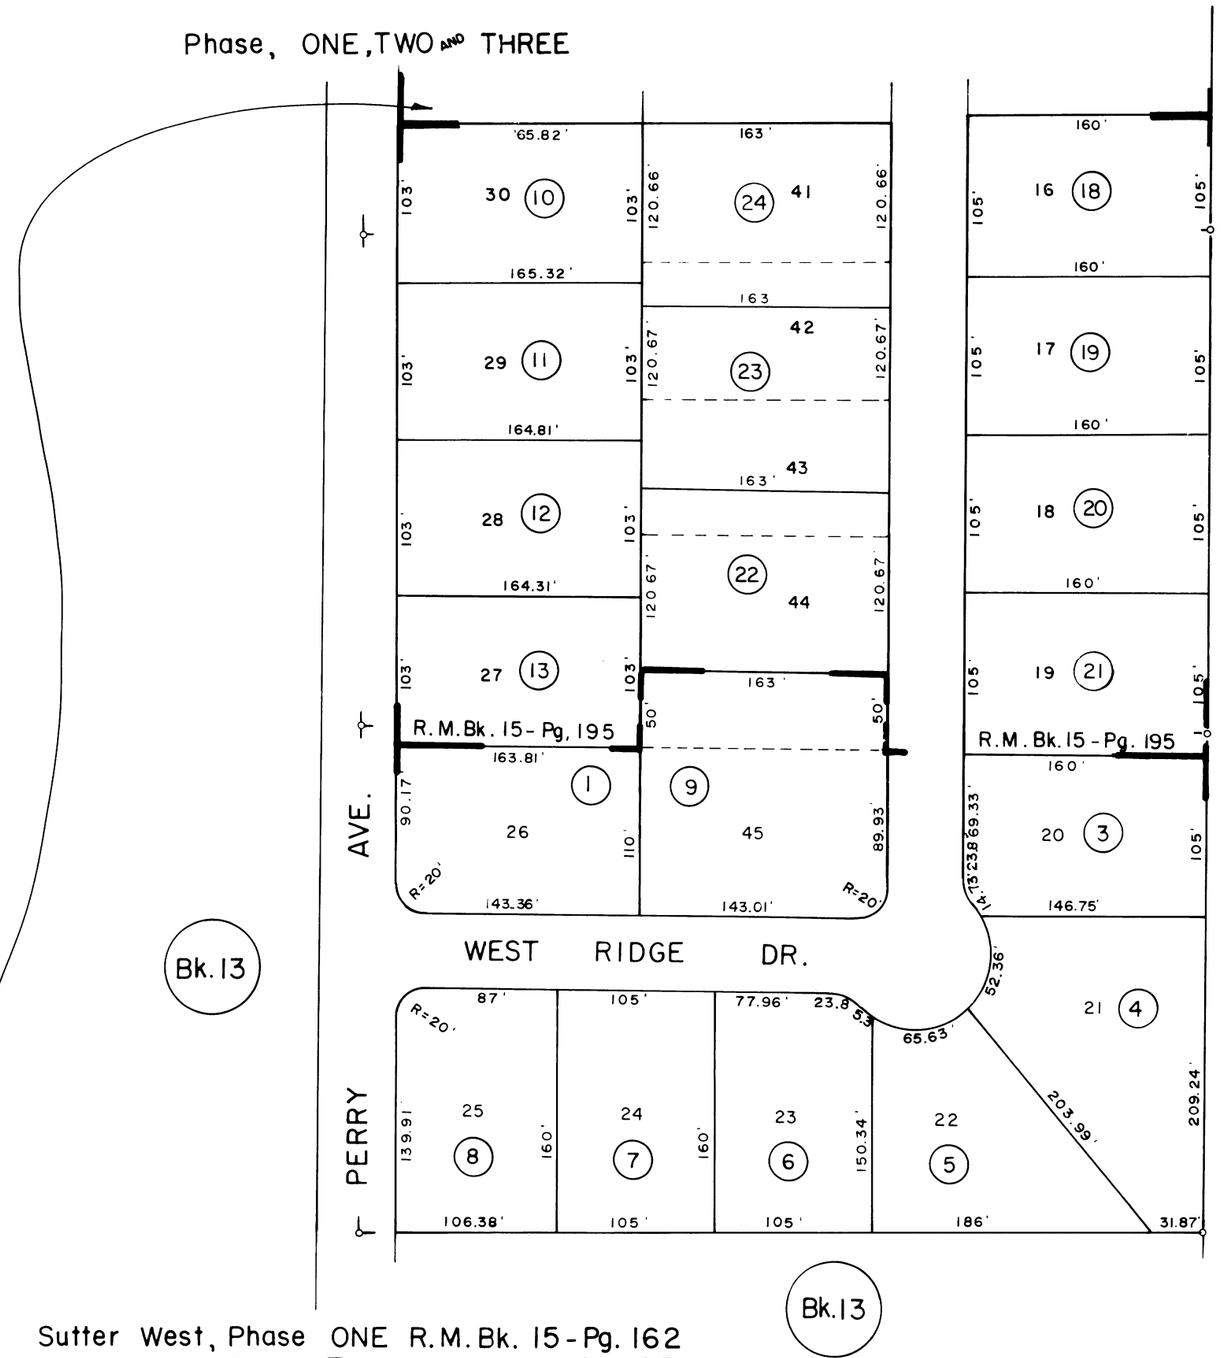


1" = 100'

Sutter West, Phase ONE R.M. Bk. 15 - Pg. 162
Sutter West Phase TWO R.M. Bk. 15 - Pg. 195
Sutter West Phase THREE R.M. Bk. 16 - Pg. 68

ASSESSOR PARCELS SHOWN ON THIS PAGE
DO NOT NECESSARILY CONSTITUTE LEGAL LOTS.
CHECK WITH THE COUNTY SURVEYOR OR
PLANNING DIVISION TO VERIFY.

NOTE:
Assessor's Parcel Numbers Shown in Circles

Assessor's Map Bk. 14 - Pg. 34
County of Sutter, Calif.
2002 - 1